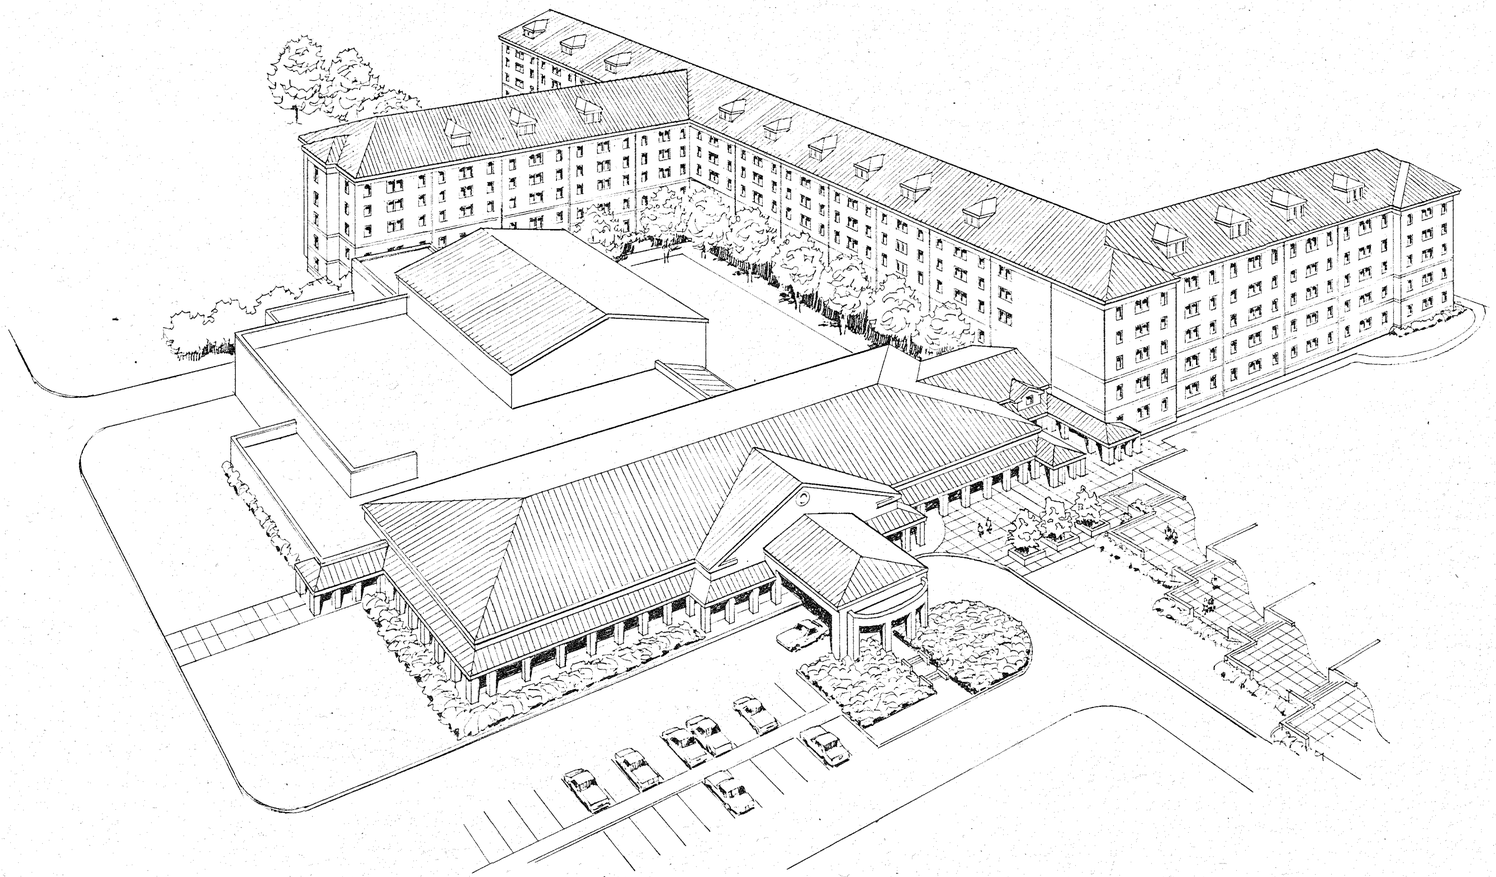


ALABAMA A&M UNIVERSITY
WEST CAMPUS LIVING AND LEARNING COMPLEX
NORMAL, ALABAMA

SET NUMBER

ALABAMA A&M UNIVERSITY
WEST CAMPUS LIVING AND LEARNING COMPLEX
NORMAL, ALABAMA

INDEX OF DRAWINGS

ARCHITECTURAL

A-1	SITE PLAN	A-22	RESTROOM ELEVATIONS & FLR. PLANS
A-2	ENLARGED SITE PLAN & DETAILS	A-23	ENLARGED FLOOR PLAN
A-3	SITE DETAILS	A-24	KITCHEN EQUIPMENT LAYOUT PLAN
A-4	COMPOSITE 1ST FLOOR PLAN	A-25	ACTIVITIES BLDG. INTERIOR ELEVATIONS
A-5	COMPOSITE 2ND FLOOR PLAN	A-26	FLOOR FINISH PLAN
A-6	COMPOSITE 3RD, 4TH, & 5TH FL PLN	A-27	1ST FLOOR CEILING PLAN PARTS A&D
A-7	ROOF PLAN	A-28	1ST FLOOR CEILING PLAN PARTS B&C
A-8	1ST FLOOR PLAN PARTS A&D	A-29	CEILING PLAN PART E
A-9	1ST FLOOR PLAN PARTS B&C	A-30	CEILING PLAN PART F
A-10	2ND FLOOR PLAN PARTS A&D	A-31	2ND, 3RD, 4TH & 5TH FL CEILING PLNS
A-11	2ND FLOOR PLAN PARTS B&C	A-32	MILLWORK DETAILS
A-12	3RD, 4TH & 5TH FL PLN PARTS B&C	A-33	MILLWORK DETAILS
A-13	3RD, 4TH & 5TH FL PLN PARTS A&D	A-34	COLUMN DETAILS
A-14	FLOOR PLAN ACTIVITY BLDG. PART E	A-35	BUILDING CROSS SECTIONS
A-15	FLOOR PLAN ACTIVITY BLDG. PART F	A-36	DORMITORY WALL SECTIONS
A-16	EXTERIOR ELEVATIONS	A-37	STAIR & ELEVATOR SECTIONS
A-17	EXTERIOR ELEVATIONS	A-38	WALL SECTIONS & DETAILS
A-18	EXTERIOR ELEVATIONS	A-39	WALL SECTIONS & DETAILS
A-19	DOOR & ROOM FINISH SCHEDULES	A-40	WALL SECTIONS & DETAILS
A-20	DOOR DETAILS	A-41	WALL SECTIONS & DETAILS
A-21	WINDOW ELEVATIONS & DETAILS	A-42	WALL SECTIONS & DETAILS

STRUCTURAL

S-1	FOUNDATION PLAN – PARTS A & D	S-12	4TH, 5TH FLR FRAMING PLAN – B & C
S-2	FOUNDATION PLAN – PARTS B & C	S-13	ATTIC FLR FRAMING PLAN – PARTS A&D
S-3	FOUNDATION PLAN – PART E	S-14	ATTIC FLR FRAMING PLAN – PARTS B&C
S-4	FOUNDATION PLAN – PART F	S-15	COLUMN SCHEDULE
S-5	2ND FL FRAMING PLAN – PARTS A&D	S-16	STANDARD DETAILS & GENERAL NOTES
S-6	2ND FL FRAMING PLAN – PARTS B&C	S-17	STANDARD DETAILS
S-7	ROOF FRAMING PLAN – PART E	S-18	DORMITORY SECTIONS & DETAILS
S-8	ROOF FRAMING PLAN – PART F	S-19	DORMITORY SECTIONS & DETAILS
S-9	3RD FL FRAMING PLAN – PARTS A&D	S-20	ACTIVITY BUILDING SECTION & DETAILS
S-10	3RD FL FRAMING PLAN – PARTS B&C	S-21	ACTIVITY BUILDING SECTION & DETAILS
S-11	4TH, 5TH FL FRAMING PLN – A & D	S-22	ACTIVITY BUILDING TRUSS ELEVATIONS
		S-23	SECTIONS

PLUMBING


P-1	PARTS A & D – UNDERGROUND	P-10	PARTS B & C – 2ND FLOOR PLAN
P-2	PARTS B & C – UNDERGROUND	P-11	PARTS A&D – 3RD,4TH & 5TH FL PLNS
P-3	PART E – UNDERGROUND	P-12	PARTS B&C – 3RD,4TH & 5TH FL PLNS
P-4	PART F – UNDERGROUND	P-13	ENLRGD PLNS – SUITES & MECH. RMS
P-5	PARTS A & D – 1ST FLOOR PLAN	P-14	ENLARGED PLANS – KITCHEN
P-6	PARTS B & C – 1ST FLOOR PLAN	P-15	SCHEDULES, LEGENDS & DETAILS
P-7	PART E – 1ST FLOOR PLAN	P-16	DETAILS
P-8	PART F – 1ST FLOOR PLAN	P-17	RISERS
P-9	PARTS A & D – 2ND FLOOR PLAN	P-18	RISERS

MECHANICAL

M-1	SCHEDULES & LEGEND	M-12	PARTS B & C – 5TH FLOOR PLAN
M-2	SCHEDULES	M-13	PARTS A & C – ATTIC PLAN
M-3	PARTS A & D – 1ST FLOOR PLAN	M-14	PARTS B & C – ATTIC PLAN
M-4	PARTS B & C – 1ST FLOOR PLAN	M-15	PARTS E & F – ROOF PLAN
M-5	PART E – 1ST FLOOR PLAN	M-16	ENLARGED MECH. ROOMS & SECTIONS
M-6	PART F – 1ST FLOOR PLAN	M-17	ENLARGED MECH. ROOMS & SECTIONS
M-7	PARTS A & D – 2ND FLOOR PLAN	M-18	VENTILATION AND EXHAUST
M-8	PARTS B & C – 2ND FLOOR PLAN	M-19	DETAILS
M-9	PARTS A & D – 3RD & 4TH FL PLAN	M-20	PIPING SCHEMATICS & LOOP RISERS
M-10	PARTS B & C – 3RD & 4TH FL PLAN	M-21	CONTROLS
M-11	PARTS A & D – 5TH FLOOR PLAN	M-22	CONTROLS

ELECTRICAL

E-1	SITE PLAN	E-10	PARTS A&D – 3RD,4TH & 5TH FL PLNS
E-2	PARTS A & D – 1ST FLOOR PLAN	E-11	PARTS B&C – 3RD,4TH & 5TH FL PLNS
E-3	PARTS B & C – 1ST FLOOR PLAN	E-12	PARTS A, B, C & D – ATTIC PLAN
E-4	LIGHTING PART E – 1ST FLOOR PLAN	E-13	ENLARGED KITCHEN PLAN
E-5	POWER PART E – 1ST FLOOR PLAN	E-14	ENLARGED ELECTRICAL ROOMS
E-6	LIGHTING PART F – 1ST FLOOR PLAN	E-15	RISER
E-7	POWER PART F – 1ST FLOOR PLAN	E-16	PANELBOARD SCHEDULES
E-8	PARTS A & D – 2ND FLOOR PLAN	E-17	PANELBOARD SCHEDULES
E-9	PARTS B & C – 2ND FLOOR PLAN	E-18	SCHEDULES & LEGENDS

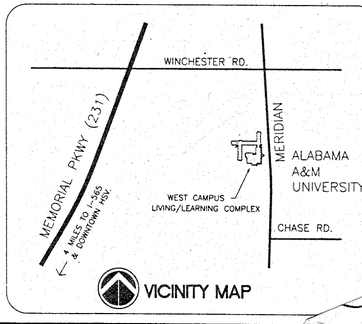

VICINITY MAP

ARCHITECT
SMITH, KRANERT, TOMBLIN AND ASSOC.
715 FRANKLIN STREET
HUNTSVILLE, ALABAMA 35801
(205) 533-6617
FAX 533-6619


CONSTRUCTION MANAGER
ALABAMA A&M MANAGEMENT GROUP
PO BOX 1568
NORMAL, ALABAMA 35162-1568
(205) 859-8361

STRUCTURAL ENGINEER
HODNETT/HURST ENGINEERS
111 GREEN STREET
HUNTSVILLE, ALABAMA 35801
(205) 533-2771

MECHANICAL ENGINEER
ENTECH ENGINEERING OF ALABAMA, INC.
100 WASHINGTON STREET, SUITE 205
HUNTSVILLE, ALABAMA 35801
(205) 533-3482

ELECTRICAL ENGINEER
ENTECH ENGINEERS
3401 WEST END AVENUE
SUITE 610
NASHVILLE, TENNESSEE 37203
(615) 383-0607

PLOTTED: DEC 30 14:25:07 1999 SKI ARCHITECTS, PC

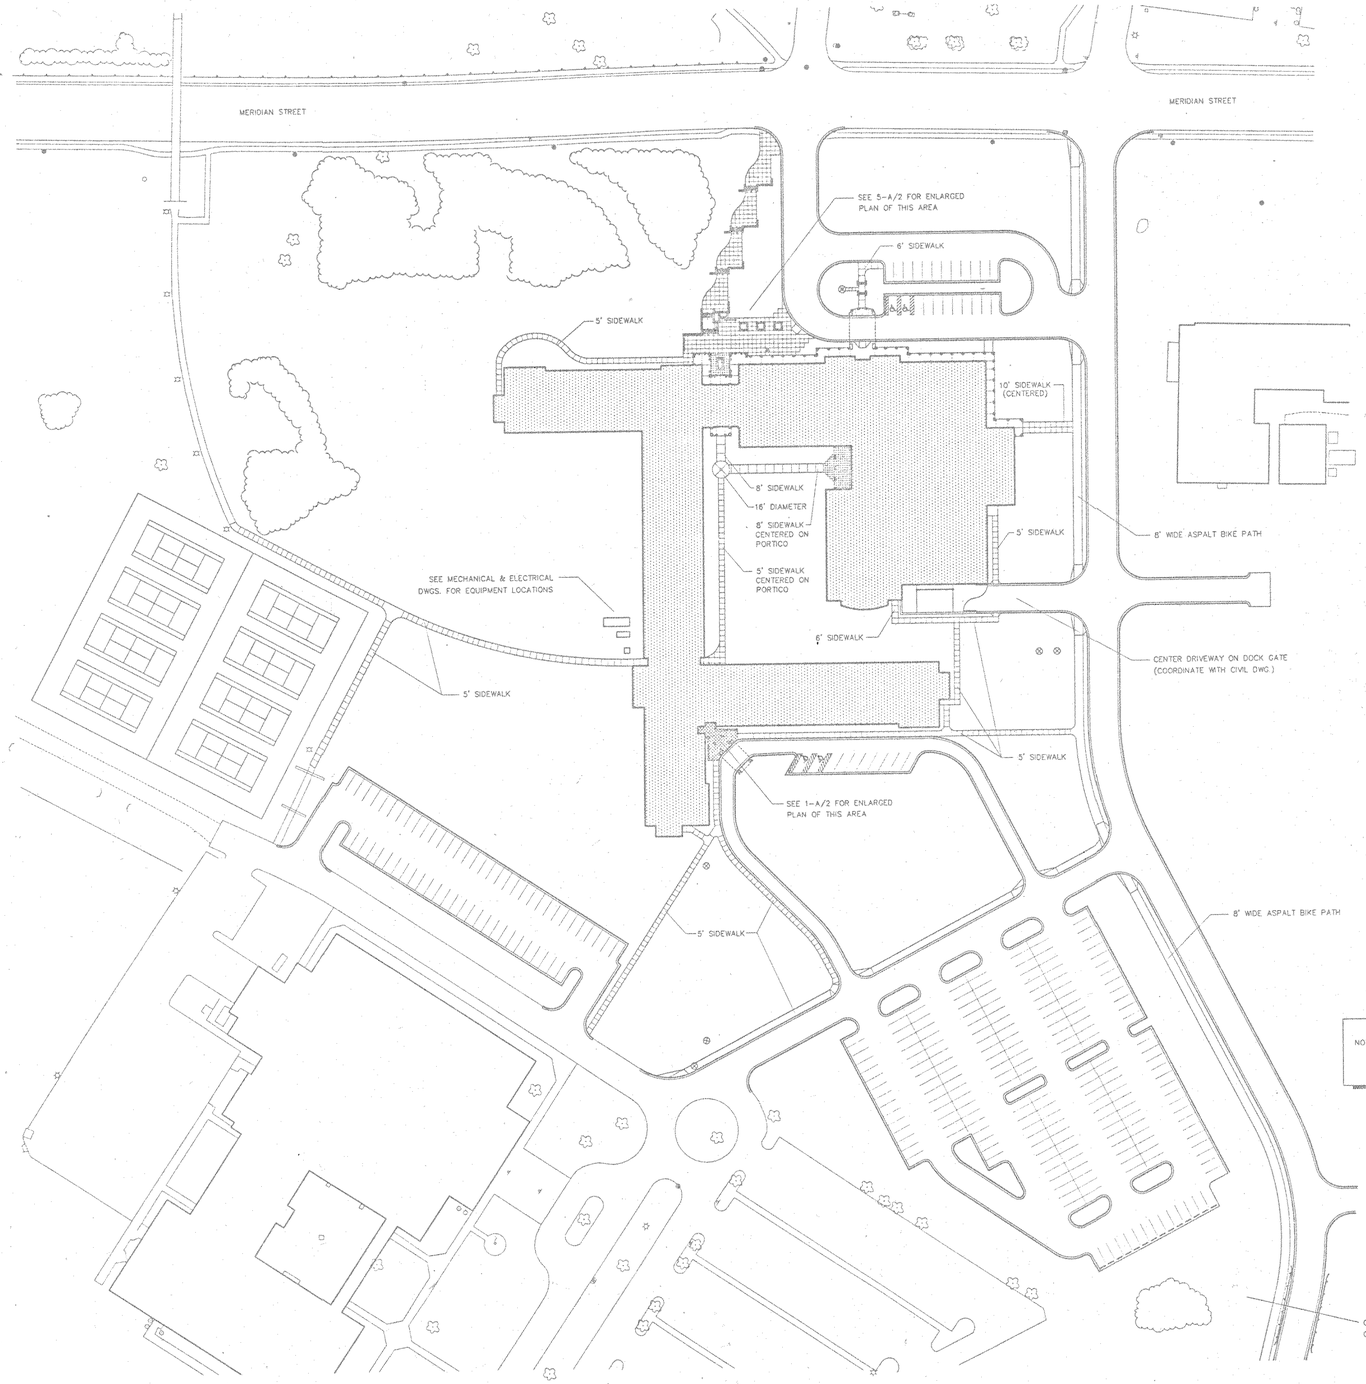

NOTE: SEE CIVIL DRAWINGS FOR DIMENSIONS, FINISH GRADES, DETAILS AND ALL OTHER INFORMATION NOT PROVIDED ON THIS SHEET.

1 / A-1 DORMITORY SITE PLAN

SCALE: 1" = 50'

WEST CAMPUS LIVING/LEARNING COMPLEX
ALABAMA A&M UNIVERSITY

SMITH, KRANERT, TOMBLIN & ASSOCIATES
KRANERT, A.I.A.
ARCHITECTS, P.C.
ALABAMA
HUNTSVILLE
FLORENCE

0 4' 8' 12'
REFERENCE SCALE: 1/8" = 1'-0"


JOB NUMBER
94001

CMC / LHK / 8-21-95
DRAWN BY-CHECKED BY-DATE


REVISIONS

SHEET TITLE
SITE PLAN


SHEET NUMBER
A-1
OF 42

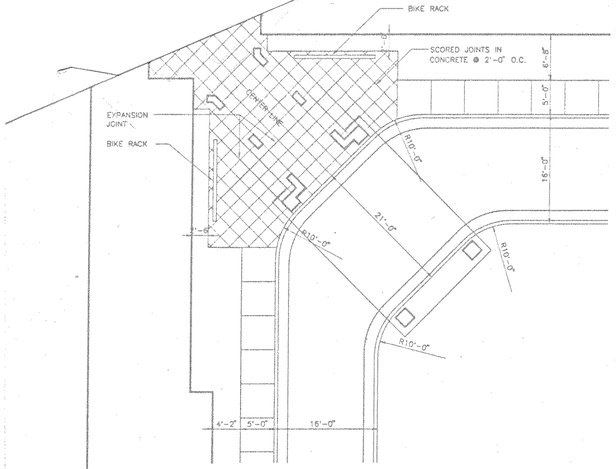


1 A-2 ENLARGED WEST ENTRY
SCALE: 1/8" = 1'-0"

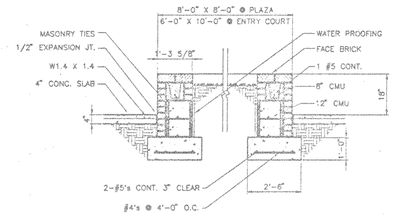


2 A-2 FREESTANDING PLANTER DETAIL
SCALE: 1/2" = 1'-0"

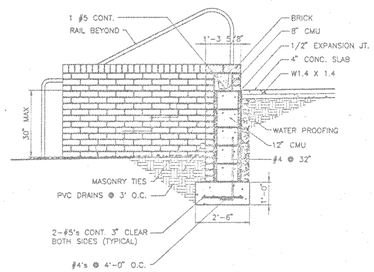


3 A-2 TERRACE PLAZA RETAINING WALL DETAIL
SCALE: 1/2" = 1'-0"

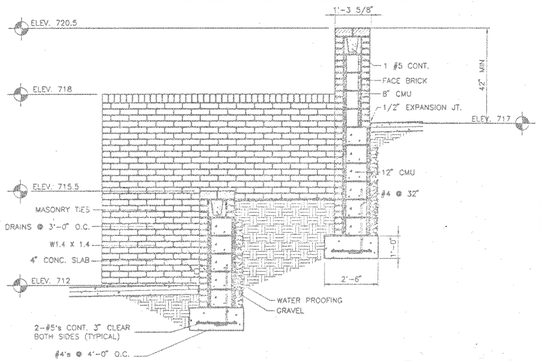

4 SECTION-LOWEST PLANTER & TERRACE WALL
SCALE: 1/2" = 1'-0"

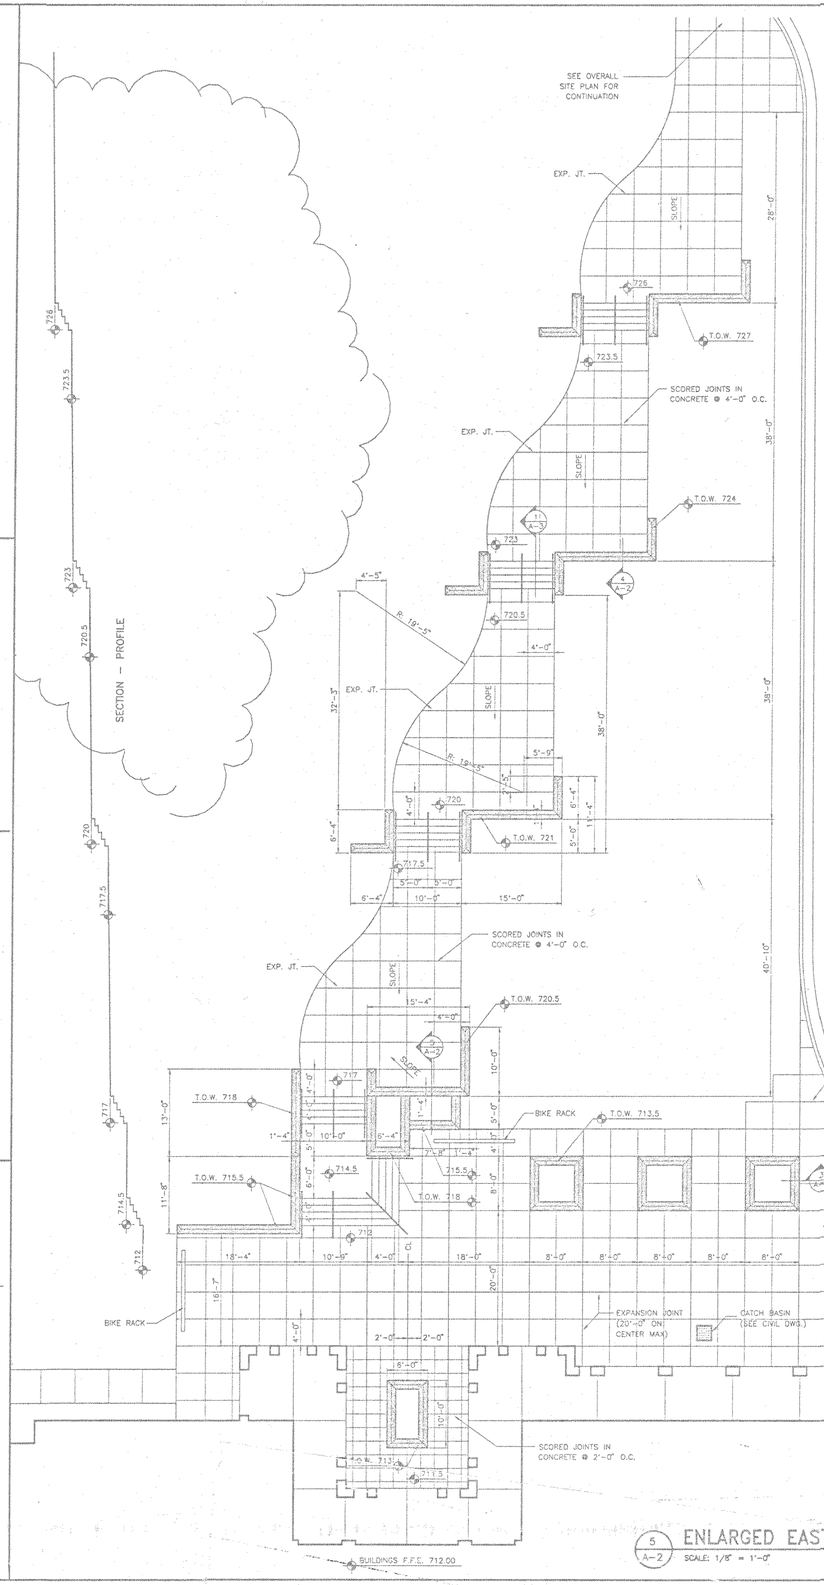


5 A-2 ENLARGED EAST PLAZA
SCALE: 1/8" = 1'-0"

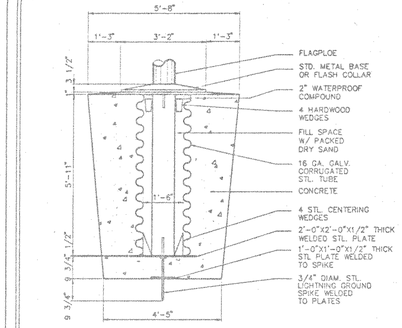

6 A-2 FLAGPOLE FOUNDATION DETAIL
SCALE: 1/2" = 1'-0"

NOTE: SEE CIVIL DRAWINGS FOR ALL GRADING, ROAD, AND DRAINAGE INFORMATION

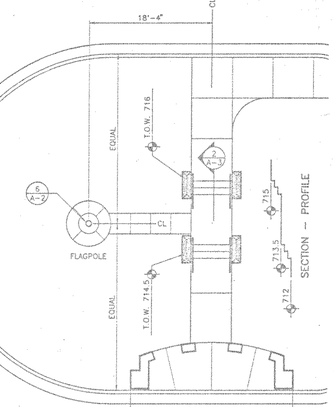

WEST CAMPUS LIVING/LEARNING COMPLEX
ALABAMA A&M UNIVERSITY

SMITH, KRANERT, TOMBLIN & ASSOCIATES, P.C.
ARCHITECTS, P.C.
HUNTSVILLE, ALABAMA
FLORENCE, ALABAMA

0 4' 8' 12'
REFERENCE SCALE: 1/8" = 1'-0"


JOB NUMBER
94001

CRE / LMK / 8-21-95
DRAWN BY-CHECKED BY-DATE
REVISED


SHEET TITLE
ENLARGED SITE PLAN AND DETAILS

SHEET NUMBER
A-2
OF 42


Thu Aug 17 00:26:09 1995 S & T ARCHITECTS, P.C.

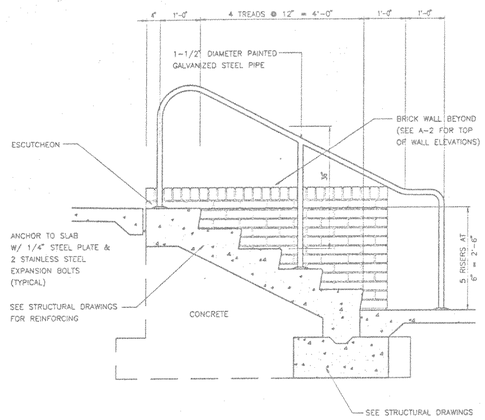


1 A-3 STAIR SECTION @ PLAZA
SCALE: 3/4" = 1'-0"

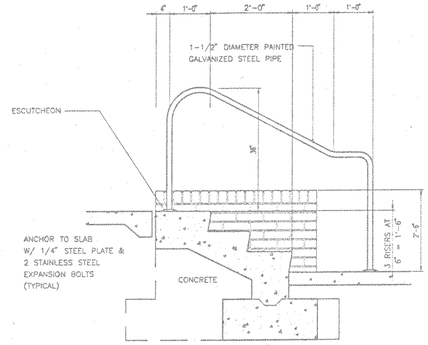


2 A-3 STAIR SECTION
SCALE: 3/4" = 1'-0"

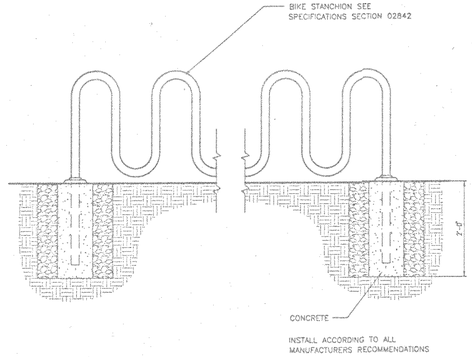


3 A-3 BIKE-STANCHION
N.T.S.

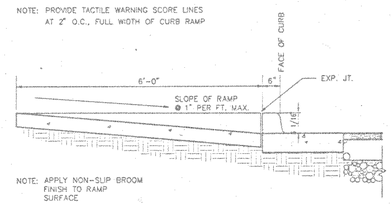


4 A-3 SECTION AT ACCESSIBLE RAMP
SCALE: 3/4" = 1'-0"

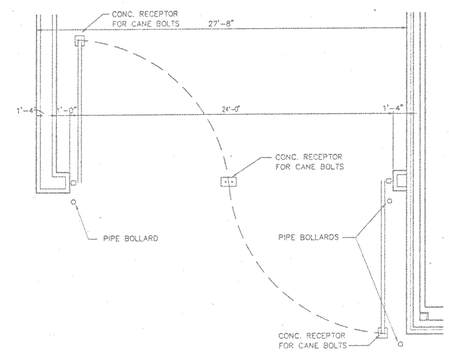


6 A-3 PLAN OF GATE
SCALE: 1/4" = 1'-0"

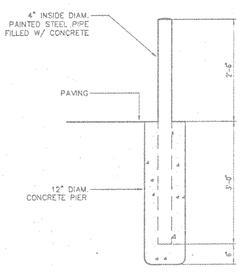


7 A-3 PIPE BOLLARD DETAIL
SCALE: 3/8" = 1'-0"

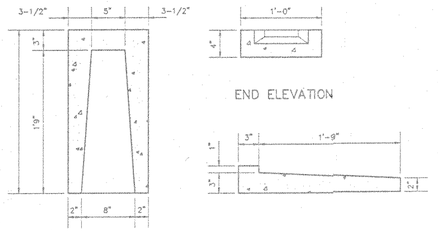


9 A-3 CONCRETE SPLASHBLOCK DETAILS
SCALE: 1 1/2" = 1'-0"

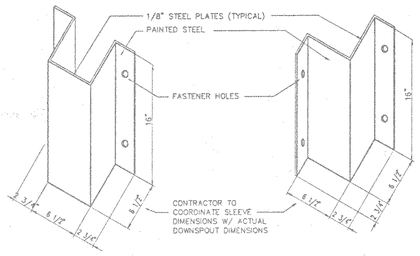

9 A-3 STEEL DOWNSPOUT SLEEVES
N.T.S.

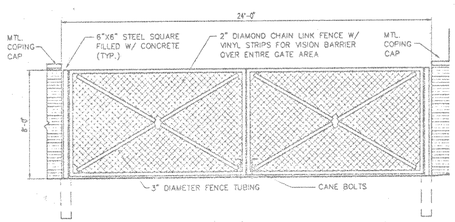

10 A-3 ELEVATION OF GATE
SCALE: 1/4" = 1'-0"

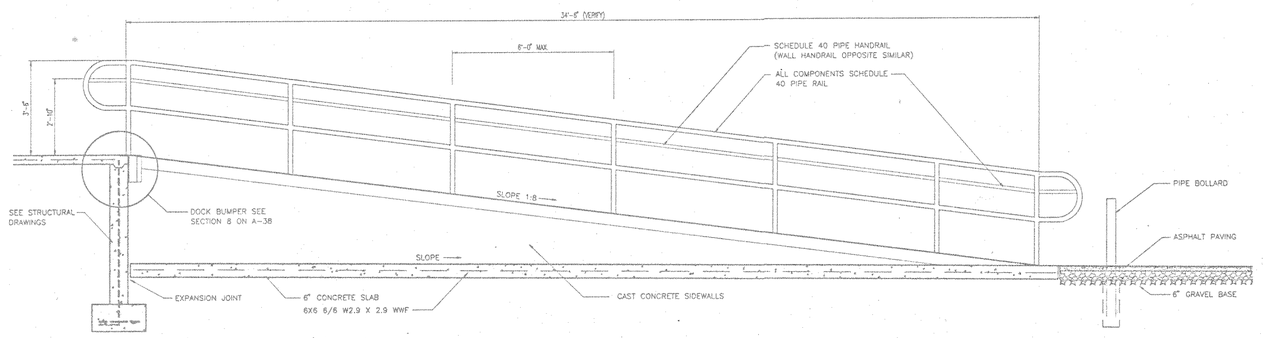

11 A-3 RAMP DETAIL
SCALE: 1/4" = 1'-0"

WEST CAMPUS LIVING/LEARNING COMPLEX
ALABAMA A&M UNIVERSITY

SMITH, KRANERT, TOMBLIN & ASSOCIATES
A. I. A.
ARCHITECTS, P.C.
ALABAMA
FLORENCE
HUNTSVILLE

0 4' 8' 12'
REFERENCE SCALE: 1/8" = 1'-0"


JOB NUMBER
94001

CRF / LMK / 5-21-99
DRAWN BY-CHECKED BY-DATE
REVISED

SHEET TITLE
SITE DETAILS

SHEET NUMBER
A-3

C:\ACAD\PROJECTS\TEMP\WEST CAMPUS LIVING/LEARNING COMPLEX\A-3.DWG 05/21/99 11:42:07 SMITH KRANERT TOMBLIN ARCHITECTS, PC.

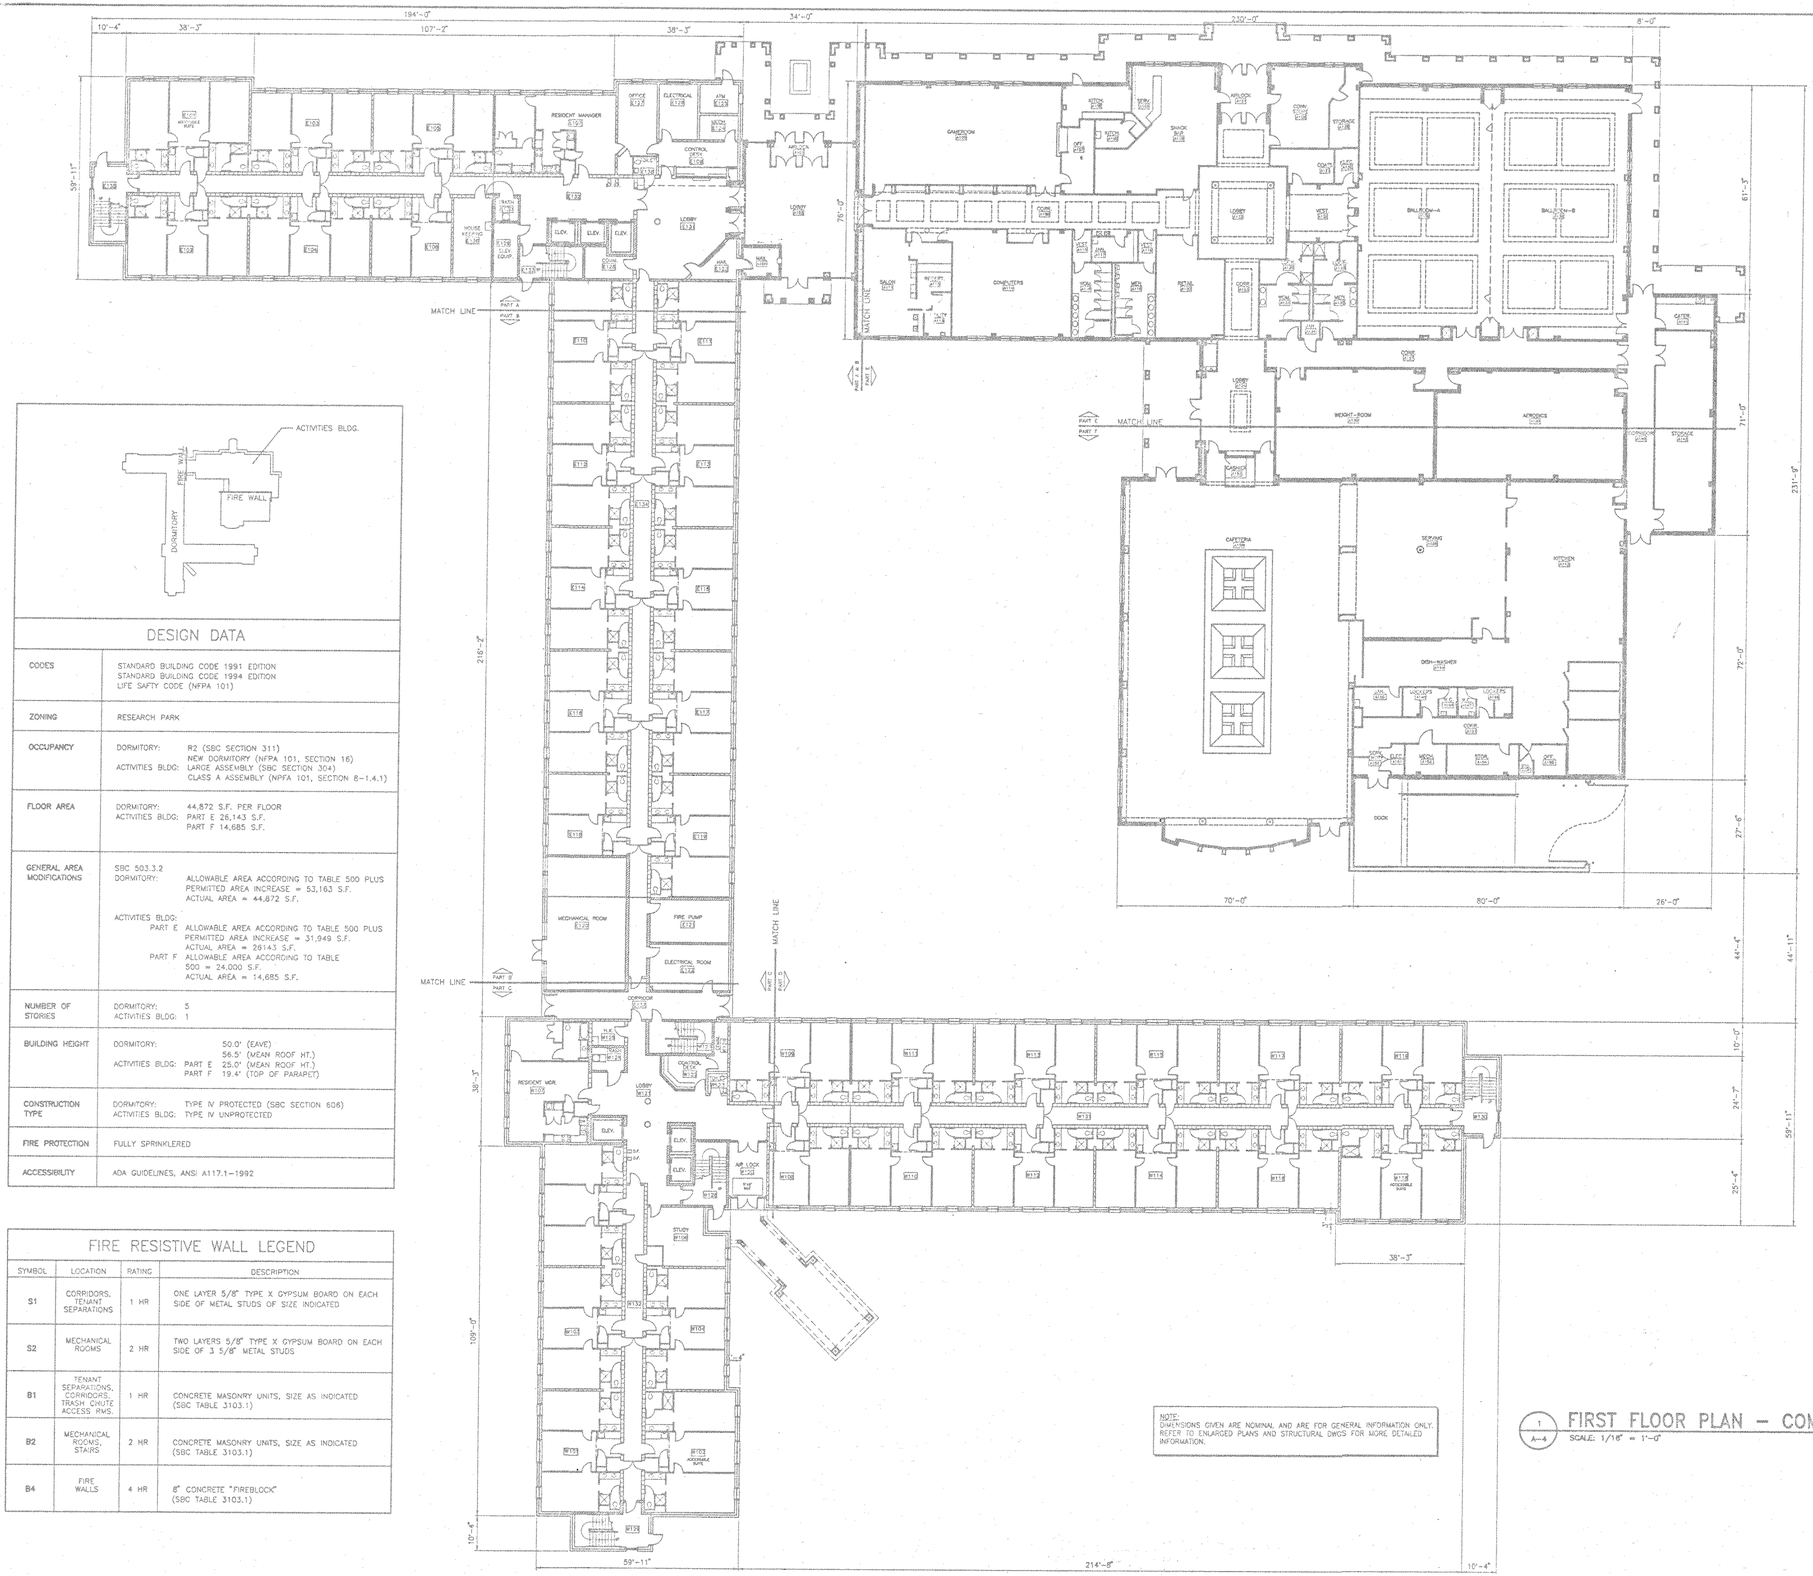

DESIGN DATA

CODES	STANDARD BUILDING CODE 1991 EDITION STANDARD BUILDING CODE 1994 EDITION LIFE SAFTY CODE (NFPA 101)
ZONING	RESEARCH PARK
OCCUPANCY	DORMITORY: R2 (SBC SECTION 311) NEW DORMITORY (NFPA 101, SECTION 16) ACTIVITIES BLDG: LARGE ASSEMBLY (SBC SECTION 304) CLASS A ASSEMBLY (NPFA 101, SECTION 8-1.4.1)
FLOOR AREA	DORMITORY: 44,872 S.F. PER FLOOR ACTIVITIES BLDG: PART E 26,143 S.F. PART F 14,685 S.F.
GENERAL AREA MODIFICATIONS	SBC 503.3.2 DORMITORY: ALLOWABLE AREA ACCORDING TO TABLE 500 PLUS PERMITTED AREA INCREASE = 53,163 S.F. ACTUAL AREA = 44,872 S.F. ACTIVITIES BLDG: PART E ALLOWABLE AREA ACCORDING TO TABLE 500 PLUS PERMITTED AREA INCREASE = 31,949 S.F. ACTUAL AREA = 26143 S.F. PART F ALLOWABLE AREA ACCORDING TO TABLE 500 = 24,000 S.F. ACTUAL AREA = 14,685 S.F.
NUMBER OF STORIES	DORMITORY: 3 ACTIVITIES BLDG: 1
BUILDING HEIGHT	DORMITORY: 50.0' (EAVE) 56.5' (MEAN ROOF HT.) ACTIVITIES BLDG: PART E 25.0' (MEAN ROOF HT.) PART F 19.4' (TOP OF PARAPET)
CONSTRUCTION TYPE	DORMITORY: TYPE IV PROTECTED (SBC SECTION 606) ACTIVITIES BLDG: TYPE IV UNPROTECTED
FIRE PROTECTION	FULLY SPRINKLERED
ACCESSIBILITY	ADA GUIDELINES, ANSI A117.1-1992

FIRE RESISTIVE WALL LEGEND

SYMBOL	LOCATION	RATING	DESCRIPTION
S1	CORRIDORS, TENANT SEPARATIONS	1 HR	ONE LAYER 5/8" TYPE X GYPSUM BOARD ON EACH SIDE OF METAL STUDS OF SIZE INDICATED
S2	MECHANICAL ROOMS	2 HR	TWO LAYERS 5/8" TYPE X GYPSUM BOARD ON EACH SIDE OF 3 5/8" METAL STUDS
B1	TENANT SEPARATIONS, CORRIDORS, TRASH CHUTE ACCESS. RMS.	1 HR	CONCRETE MASONRY UNITS, SIZE AS INDICATED (SBC TABLE 3103.1)
B2	MECHANICAL ROOMS, STAIRS	2 HR	CONCRETE MASONRY UNITS, SIZE AS INDICATED (SBC TABLE 3103.1)
B4	FIRE WALLS	4 HR	8" CONCRETE "FIREBLOCK" (SBC TABLE 3103.1)

NOTE:
DIMENSIONS GIVEN ARE NOMINAL AND ARE FOR GENERAL INFORMATION ONLY. REFER TO ENLARGED PLANS AND STRUCTURAL DWGS FOR MORE DETAILED INFORMATION.

1 / A-4 FIRST FLOOR PLAN - COMPOSITE
SCALE: 1/16" = 1'-0"

WEST CAMPUS LIVING/LEARNING COMPLEX
ALABAMA A&M UNIVERSITY

SMITH, KRANER & ASSOCIATES
A. I. A. ARCHITECTS, P.C.
ALABAMA
FLORENCE
HUNTSVILLE

STATE OF ALABAMA REGISTERED ARCHITECTS

0 4' 8' 12'
REFERENCE SCALE: 1/8" = 1'-0"

JOB NUMBER 94001


1 LHK 8-21-95
DRAWN BY-CHECKED BY-DATE

REVISED


SHEET TITLE
FIRST FLOOR PLAN COMPOSITE

SHEET NUMBER
A-4
OF 42

Fri Aug 18 11:56:37 1995 S K I ARCHITECTS, P.C.

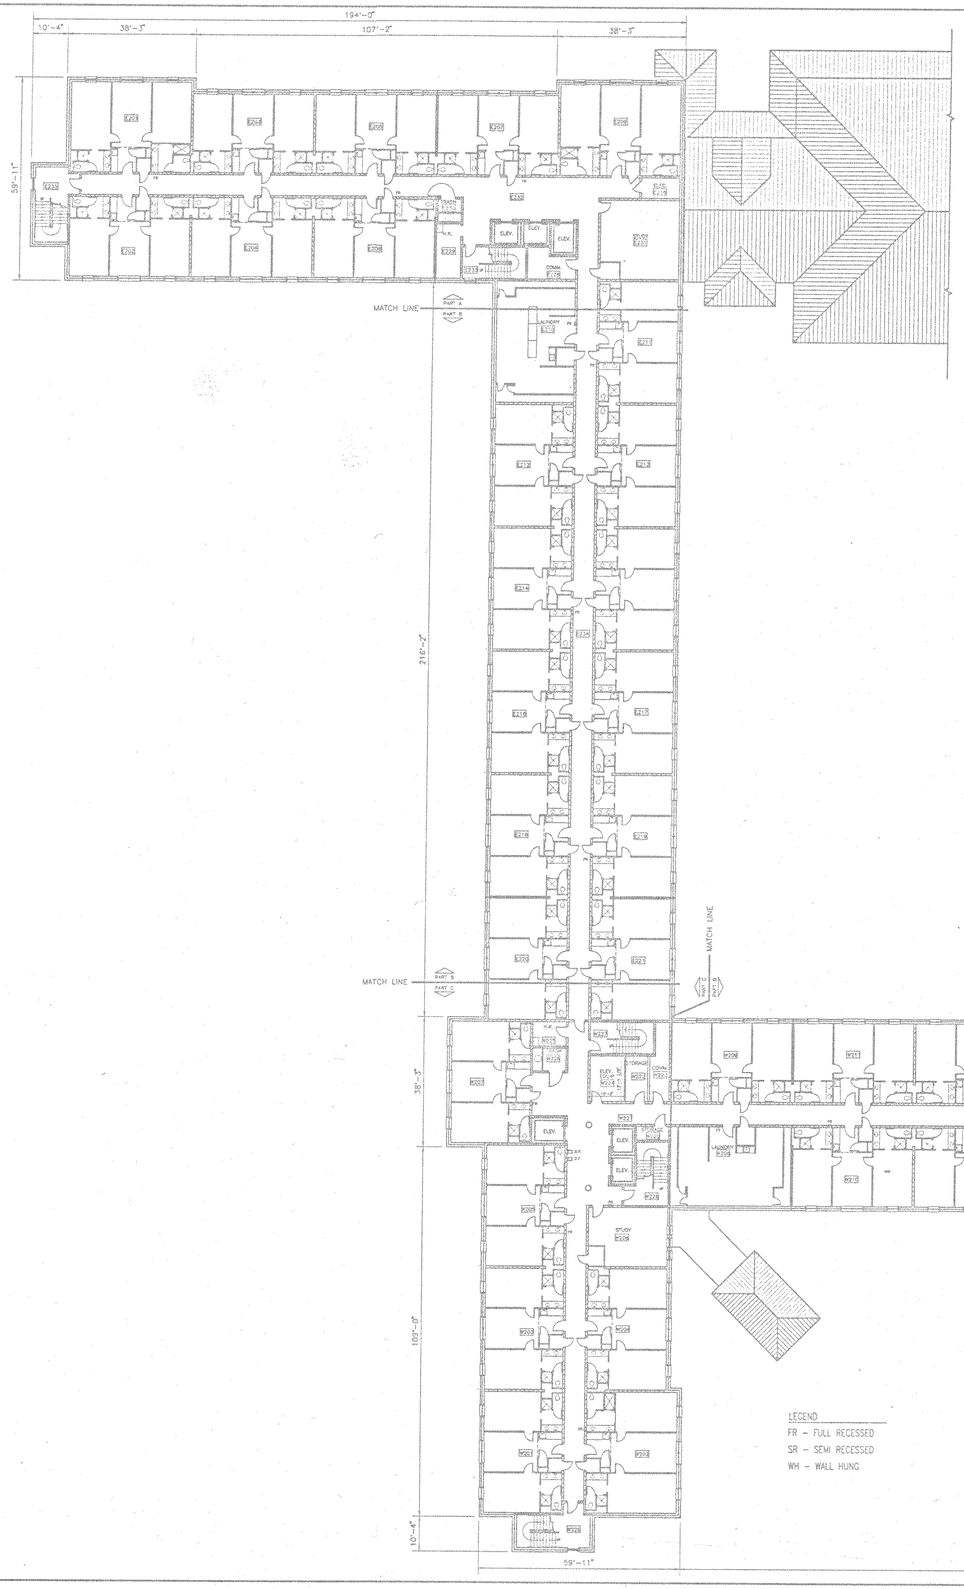

1 / A-5 SECOND FLOOR PLAN - COMPOSITE
SCALE: 1/16" = 1'-0"

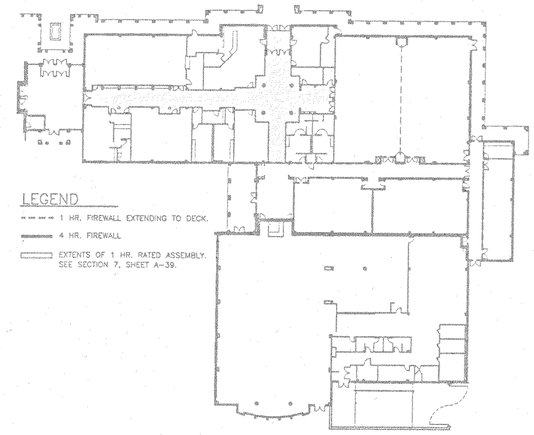

2 / A-5 ACTIVITIES BLDG. RATED WALL PLAN
SCALE: 1/32" = 1'-0"

WEST CAMPUS LIVING/LEARNING COMPLEX
ALABAMA A&M UNIVERSITY

SMITH, KRANERT, TOMBLIN & ASSOCIATES
FLORENCE
A. I. A.
ALABAMA
ARCHITECTS, P.C.
HUNTSVILLE


0 4' 8' 12'
REFERENCE SCALE: 1/8" = 1'-0"


JOB NUMBER
94001

DRAWN BY - CHECKED BY - DATE
REVISED

SHEET TITLE
SECOND FLOOR PLAN COMPOSITE

SHEET NUMBER
A-5
OF 42

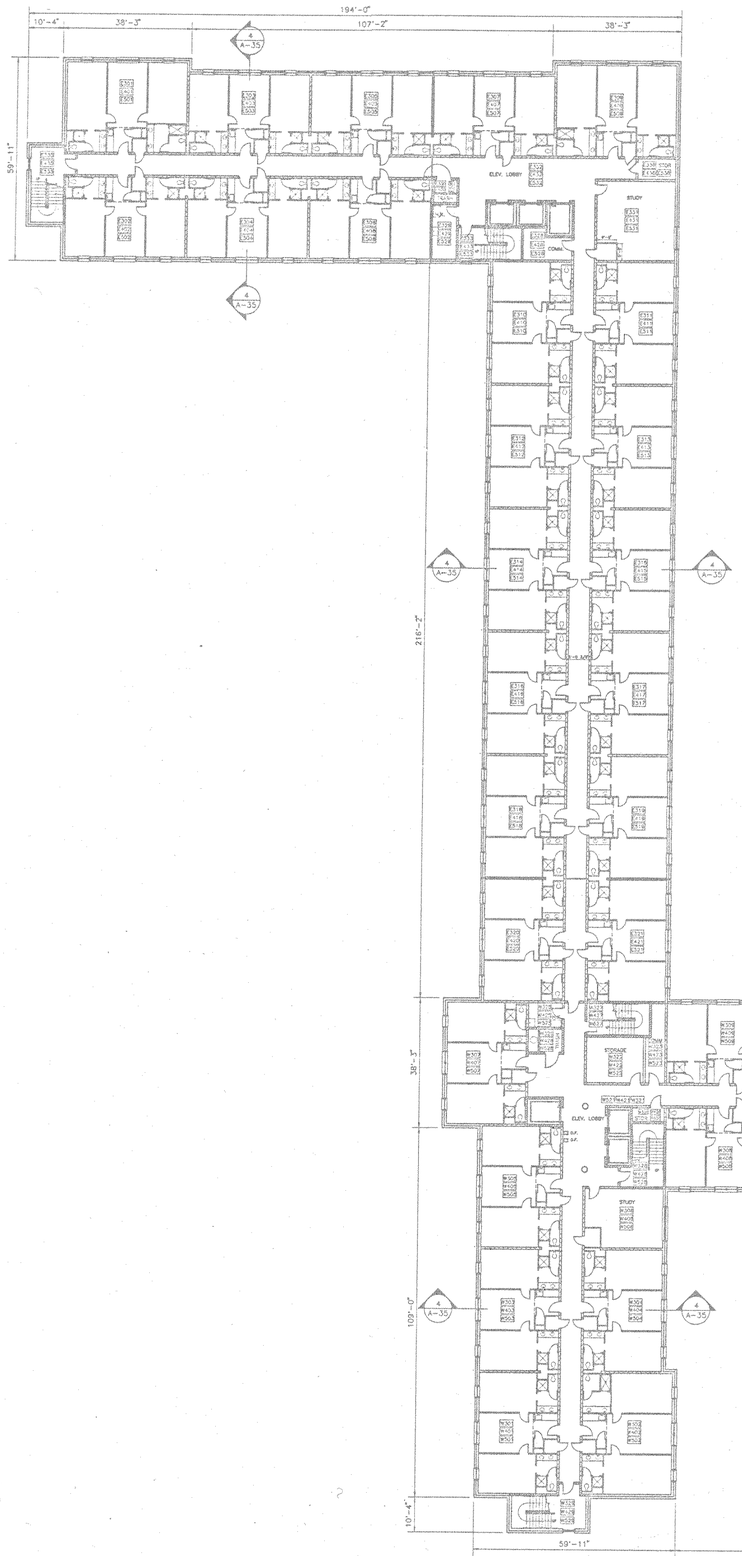

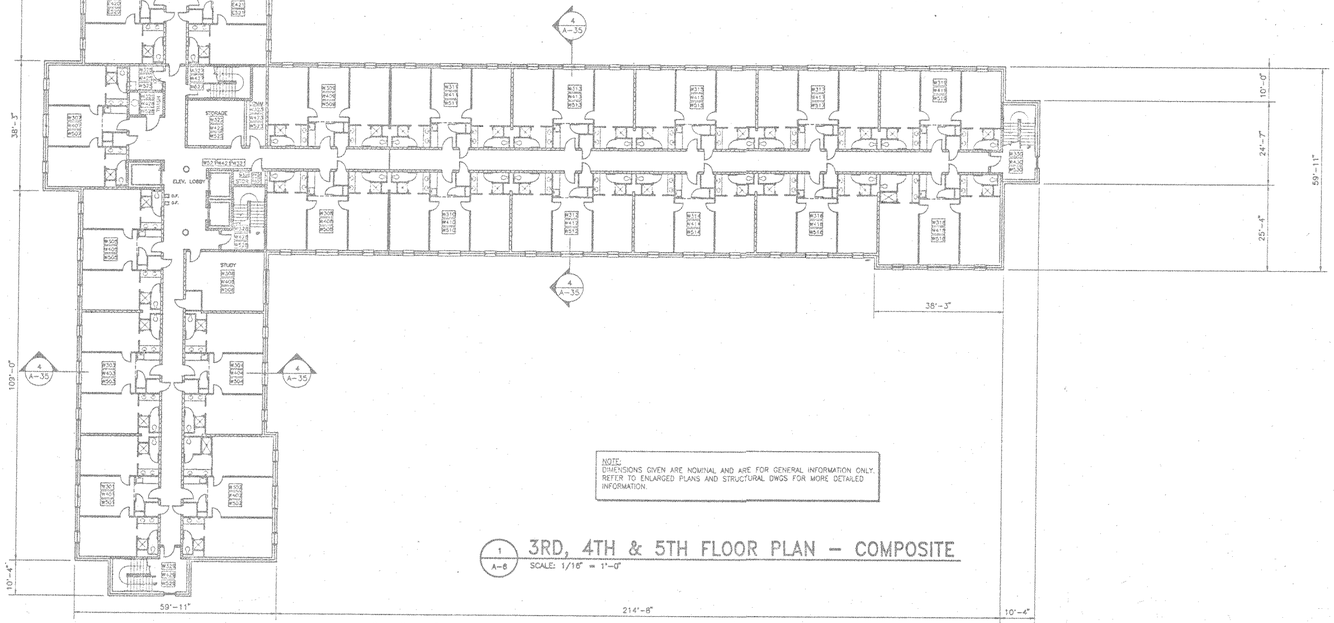

NOTE:
DIMENSIONS GIVEN ARE NOMINAL AND ARE FOR GENERAL INFORMATION ONLY. REFER TO ENLARGED PLANS AND STRUCTURAL DWGS FOR MORE DETAILED INFORMATION.

1/A-6 3RD, 4TH & 5TH FLOOR PLAN – COMPOSITE
SCALE: 1/16" = 1'-0"

WEST CAMPUS LIVING/LEARNING COMPLEX
ALABAMA A&M UNIVERSITY

SMITH, KRANERT, TOMBLIN & ASSOCIATES
FLORENCE

STATE OF ALABAMA
REGISTERED ARCHITECTS

SMITH, KRANERT, TOMBLIN, P.C.
ARCHITECTS, A. I. A.
ALABAMA HUNTSVILLE

0 4' 8' 12'
REFERENCE SCALE: 1/8" = 1'-0"

JOB NUMBER 94001


UHK / 8-21-95
DRAWN BY—CHECKED BY—DATE

REVISED

SHEET TITLE
THIRD, FOURTH AND FIFTH FLOOR PLAN COMPOSITE

SHEET NUMBER
A-6
OF 42

C:\JOBS\94001\WEST\3 Fri Aug 18 12:57:07 1995 S K T ARCHITECTS, P.C.

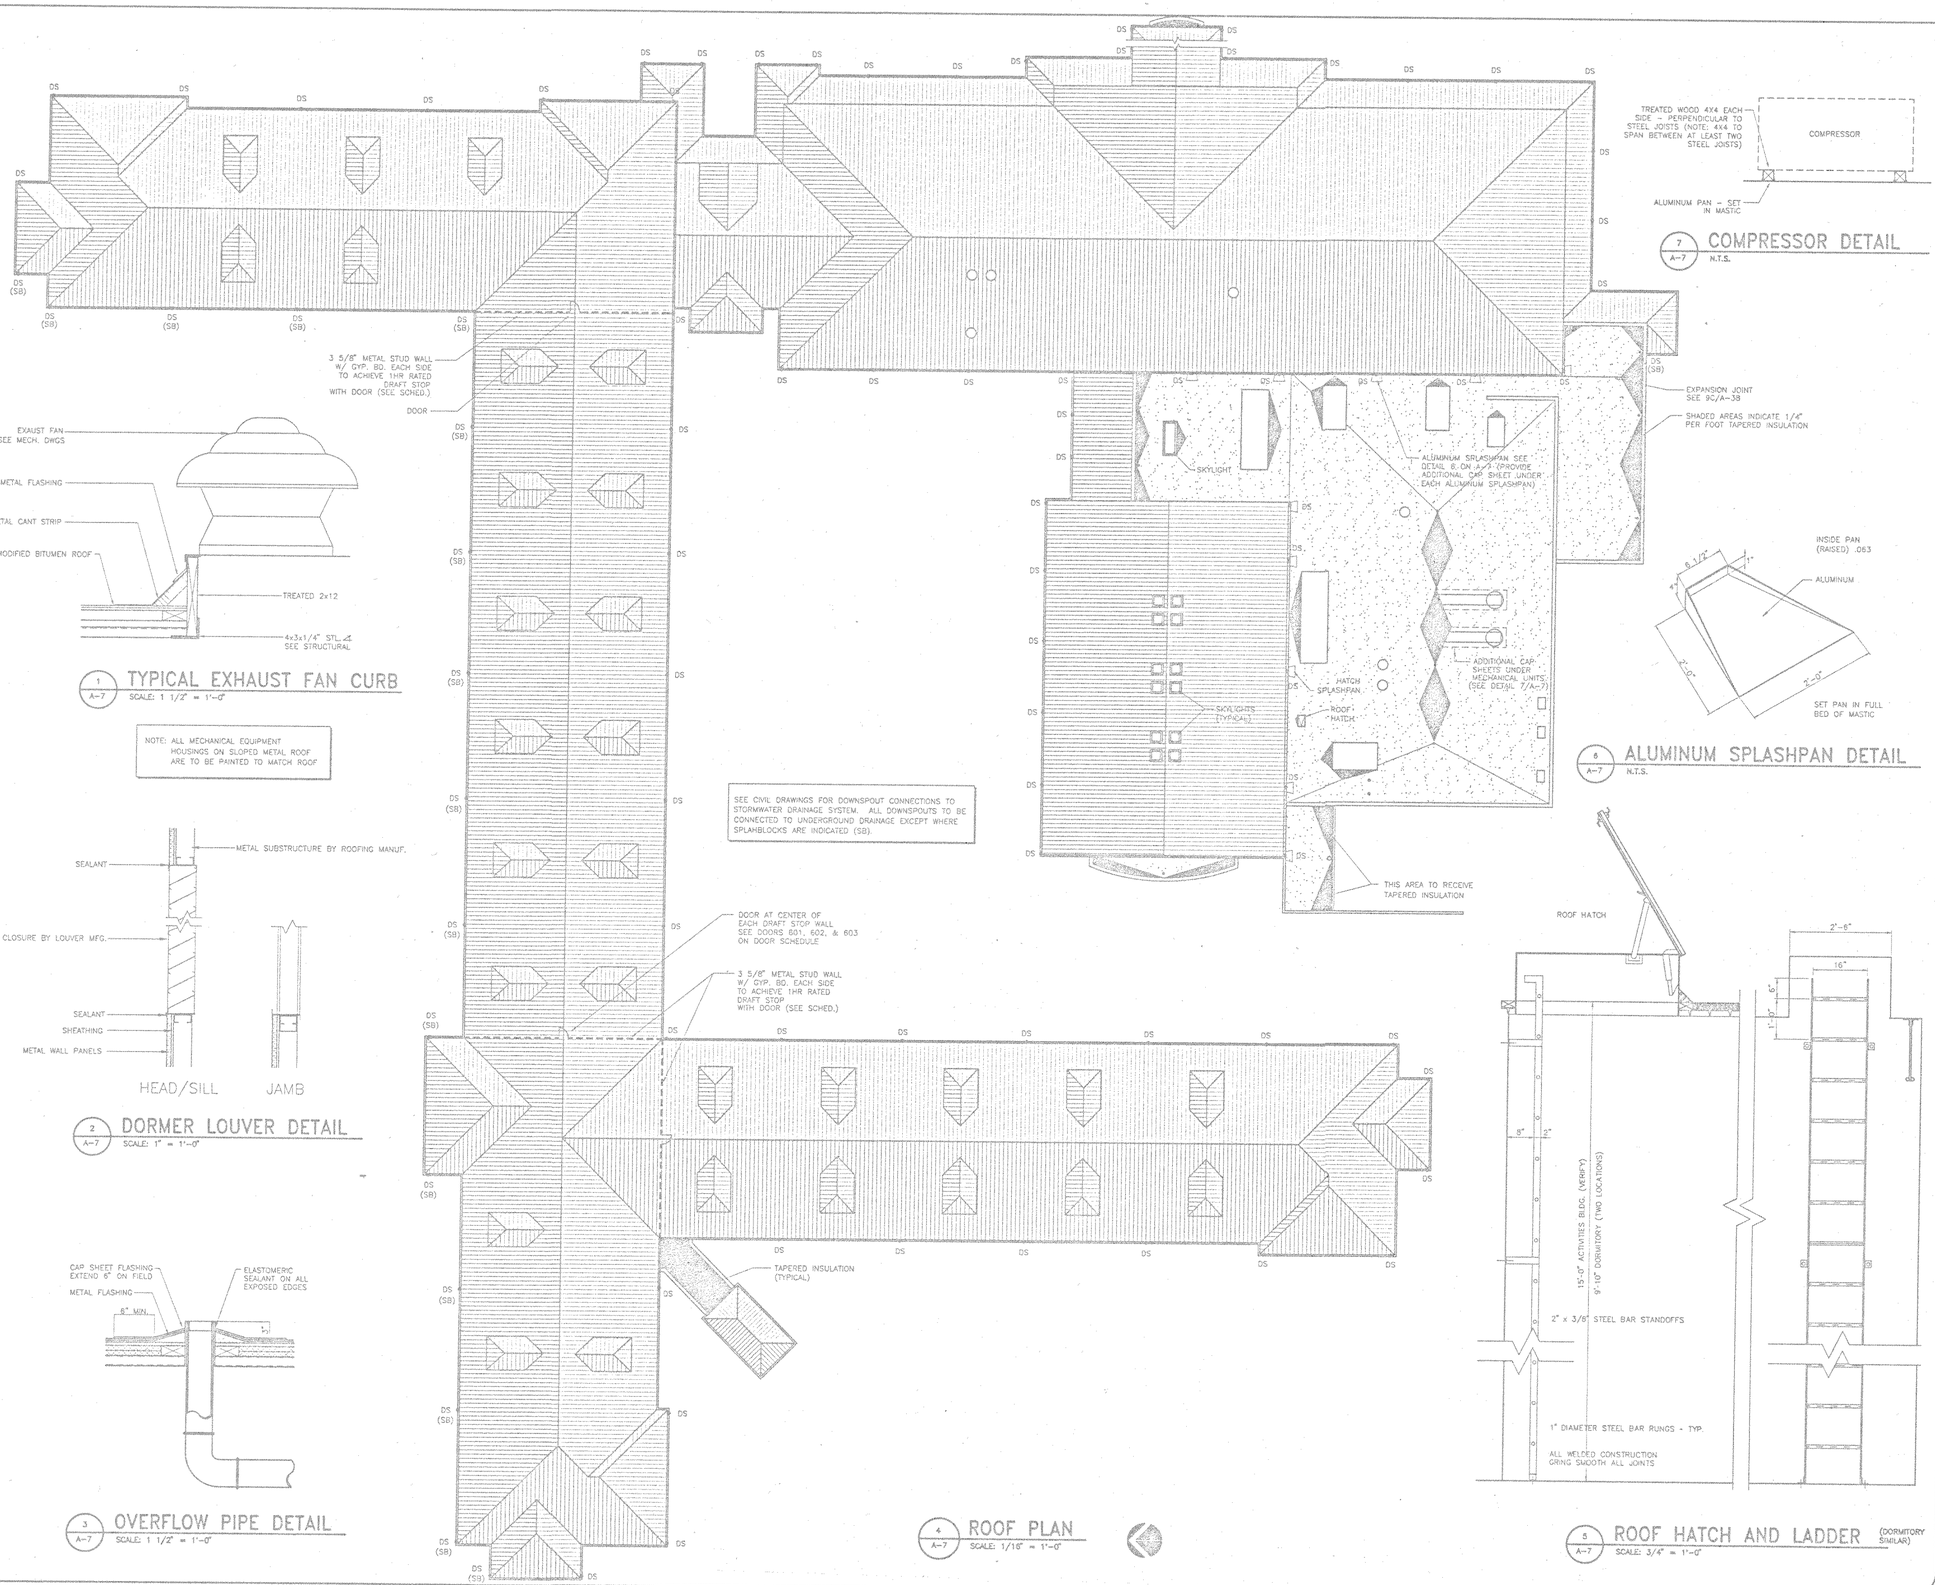

EXAUST FAN SEE MECH. DWGS
METAL FLASHING
4" METAL CANT STRIP
3-PLY MODIFIED BITUMEN ROOF
TREATED 2x12
4x3x1/4" STL. ∠ SEE STRUCTURAL

1 / A-7 TYPICAL EXHAUST FAN CURB
SCALE: 1 1/2" = 1'-0"

NOTE: ALL MECHANICAL EQUIPMENT HOUSINGS ON SLOPED METAL ROOF ARE TO BE PAINTED TO MATCH ROOF

7 / A-7 COMPRESSOR DETAIL
N.T.S.

6 / A-7 ALUMINUM SPLASHPAN DETAIL
N.T.S.

SEE CIVIL DRAWINGS FOR DOWNSPOUT CONNECTIONS TO STORMWATER DRAINAGE SYSTEM. ALL DOWNSPOUTS TO BE CONNECTED TO UNDERGROUND DRAINAGE EXCEPT WHERE SPLASHBLOCKS ARE INDICATED (SB).

4 / A-7 ROOF PLAN
SCALE: 1/16" = 1'-0"

5 / A-7 ROOF HATCH AND LADDER (DORMITORY SIMILAR)
SCALE: 3/4" = 1'-0"

METAL SUBSTRUCTURE BY ROOFING MANUF.
SEALANT
CLOSURE BY LOUVER MFG.
SEALANT
SHEATHING
METAL WALL PANELS
HEAD/SILL
JAMB

2 / A-7 DORMER LOUVER DETAIL
SCALE: 1" = 1'-0"

CAP SHEET FLASHING EXTEND 6" ON FIELD
METAL FLASHING
6" MIN.
ELASTOMERIC SEALANT ON ALL EXPOSED EDGES

3 / A-7 OVERFLOW PIPE DETAIL
SCALE: 1 1/2" = 1'-0"

K:\DOC\AMES\TXDOF #03 Dec 30 05.26.03 1992 S K T ARCHITECTS, PC.

WEST CAMPUS LIVING/LEARNING COMPLEX
ALABAMA A&M UNIVERSITY

SMITH, KRANERT, TOMBLIN & ASSOCIATES
A. I. A.
ARCHITECTS, P.C.
FLORENCE ALABAMA
HUNTSVILLE

REFERENCE SCALE: 1/8" = 1'-0"


JOB NUMBER 94001

DRAWN BY — CHECKED BY — DATE: LMK — 5-21-95

REVISIONS

SHEET TITLE: ROOF PLAN

SHEET NUMBER: A-7 OF 42

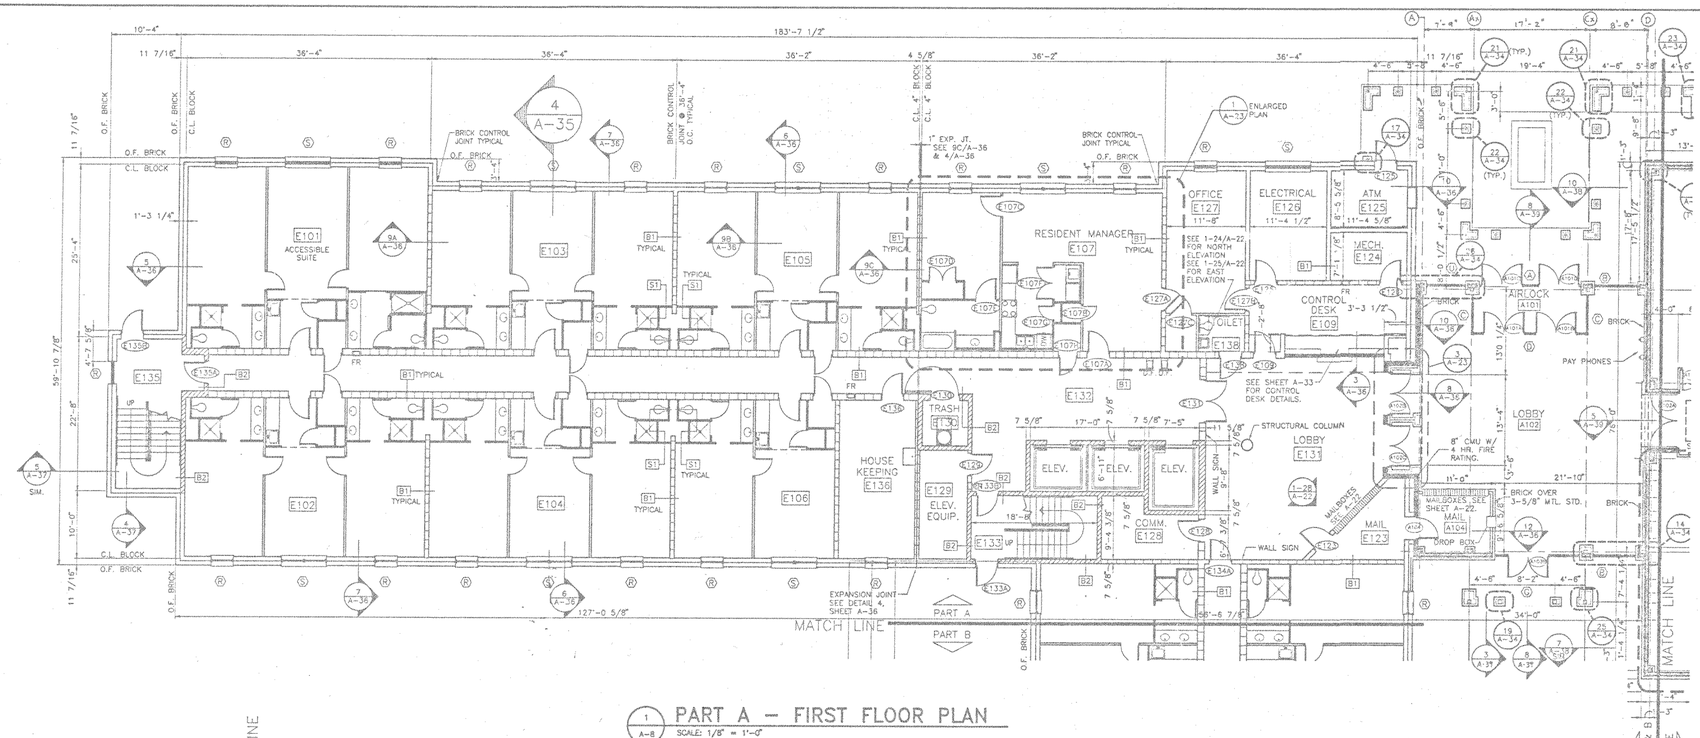

1 / A-8 PART A — FIRST FLOOR PLAN

SCALE: 1/8" = 1'-0"


WALL LEGEND

- 2 1/2" STUD
- 2 1/2" STUD 1HR. RATED
- 3 5/8" STUD
- 2 - 4" C.M.U. w/ 1" EXP. JT. 1HR. RATED
- 8" C.M.U. 1HR. RATED
- 12" C.M.U. 1HR. RATED
- 8" C.M.U. 2HR. RATED
- 12" C.M.U. 2HR. RATED
- 6" C.M.U. 2HR. RATED w/ 4" C.M.U. AND 1" EXP. JT.
- 8" C.M.U. 4HR. RATED

FIRE EXTINGUISHER LEGEND

FR - FULL RECESSED
SR - SEMI RECESSED
WH - WALL HUNG

KEY PLAN

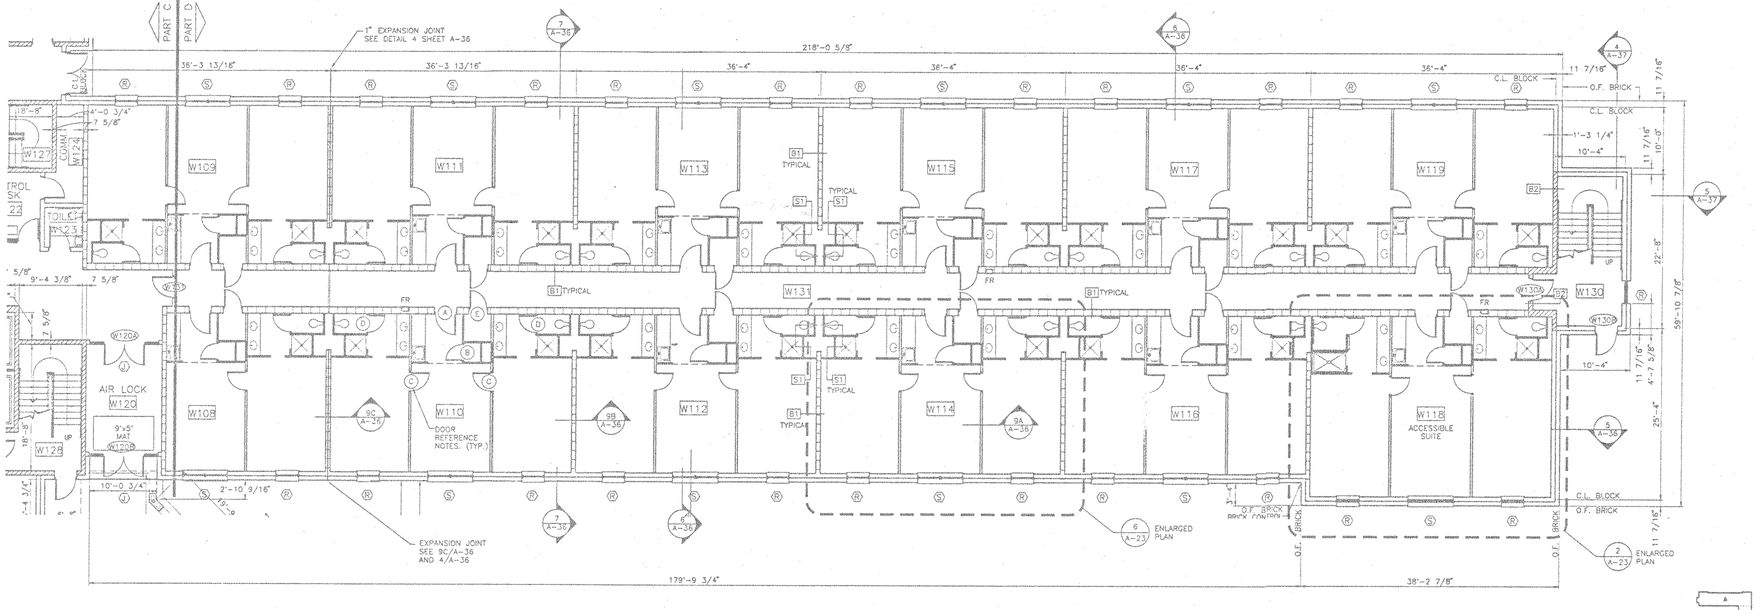

2 / A-8 PART D — FIRST FLOOR PLAN

SCALE: 1/8" = 1'-0"

KEY PLAN

WEST CAMPUS LIVING/LEARNING COMPLEX
ALABAMA A&M UNIVERSITY

SMITH, KRANERT, TOWBLIN & ASSOCIATES
ARCHITECTS, P.C.
A. I. A.
ALABAMA
FLORENCE
HUNTSVILLE

REFERENCE SCALE: 1/8" = 1'-0"

JOB NUMBER 94001


LHK 8-21-95
DRAWN BY-CHECKED BY-DATE

REVISED

SHEET TITLE
FIRST FLOOR PLAN PARTS A & D


SHEET NUMBER
A-8
OF 42


C:\DWG\94001\WEST Thu Aug 17 14:22:02 1995 S K T ARCHITECTS, P.C.

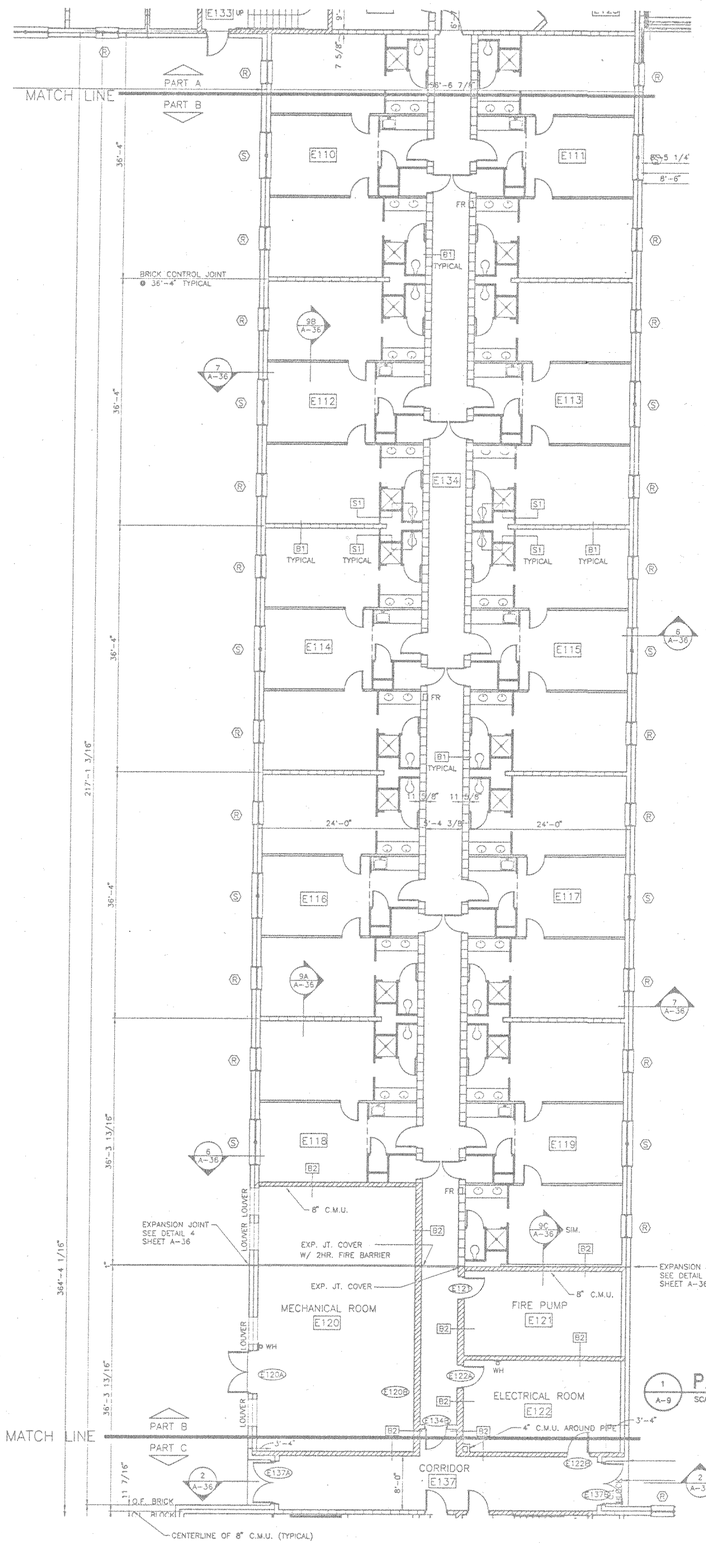

1 A-9 PART B – FIRST FLOOR PLAN
SCALE: 1/8" = 1'-0"

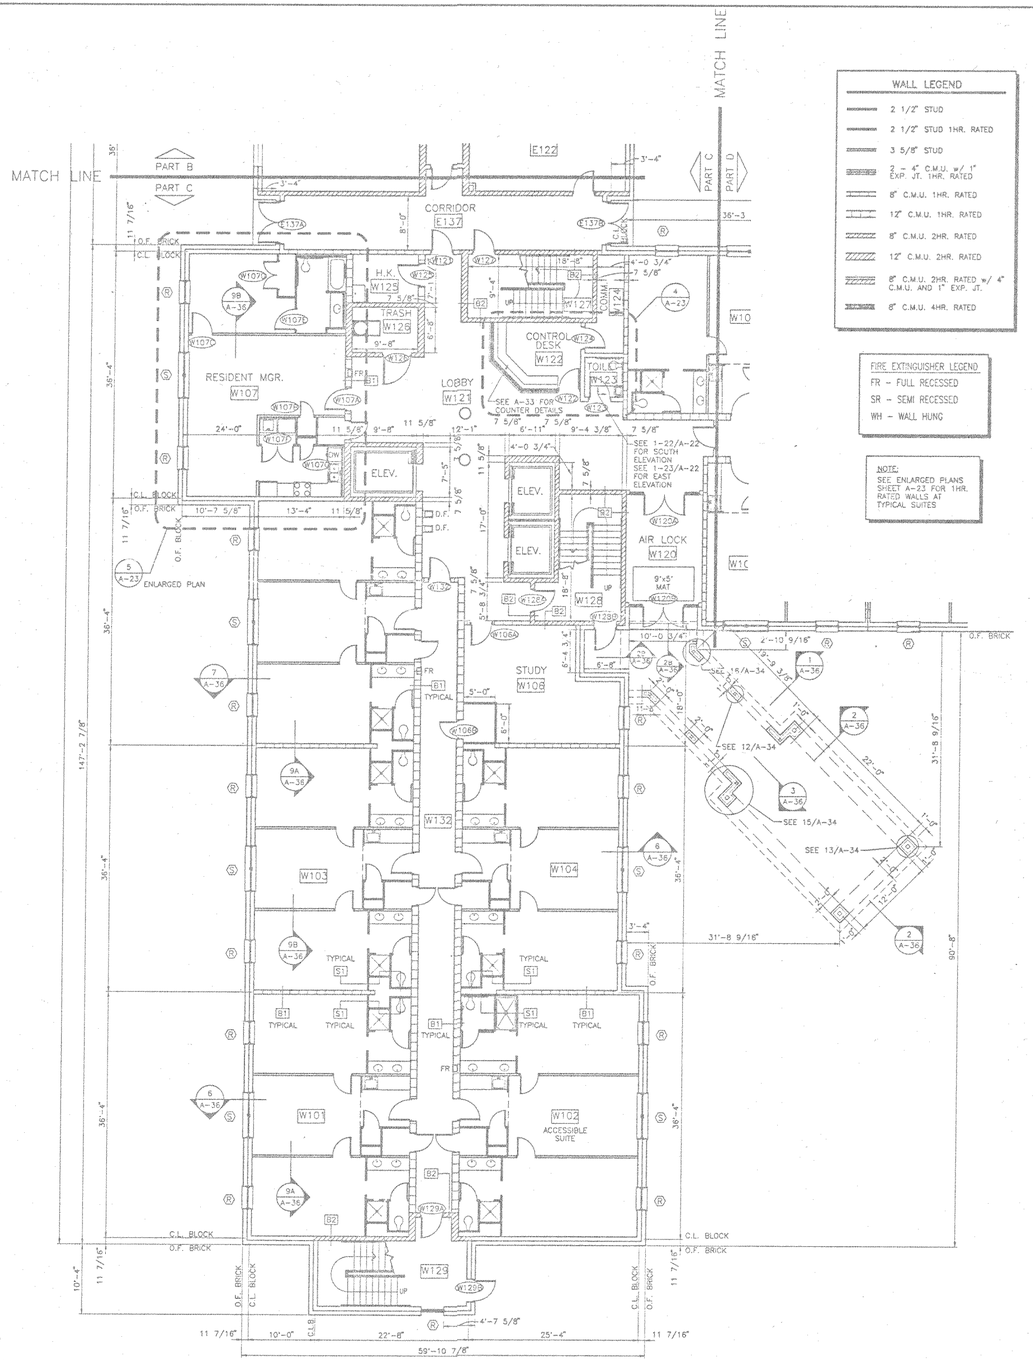


MATCH LINE
PART B
PART C
PART C
PART D
CORRIDOR E137
E122
E137A
E137B
W107
W107A
W107B
W107C
W107AAA
W107AAB
W107AAC
W107AAD
W107AAE
W107AAF
W107AAG
W107AAH
W107AAI
W107AAJ
W107AAK
W107AAL
W107AAM
W107AAN
W107AAO
W107AAP
W107AAQ
W107AAR
W107AAS
W107AAT
W107AAU
W107AAV
W107AAW
W107AAX
W107AAY
W107AAZ
W107ABA
W107ABB
W107ABC
W107ABD
W107ABE
W107ABF
W107ABG
W107ABH
W107ABI
W107ABJ
W107ABK
W107ABL
W107ABM
W107ABN
W107ABO
W107ABP
W107ABQ
W107ABR
W107ABS
W107ABT
W107ABU
W107ABV
W107ABW
W107ABX
W107ABY
W107ABZ
W107ACA
W107ACB
W107ACC
W107ACD
W107ACE
W107ACF
W107ACG
W107ACH
W107ACI
W107ACJ
W107ACK
W107ACL
W107ACM
W107ACN
W107ACO
W107ACP
W107ACQ
W107ACR
W107ACS
W107ACT
W107ACU
W107ACV
W107ACW
W107ACX
W107ACY
W107ACZ
W107ADA
W107ADB
W107ADC
W107ADD
W107ADE
W107ADF
W107ADG
W107ADH
W107ADI
W107ADJ
W107ADK
W107ADL
W107ADM
W107ADN
W107ADO
W107ADP
W107ADQ
W107ADR
W107ADS
W107ADT
W107ADU
W107ADV
W107ADW
W107ADX
W107ADY
W107ADZ
W107AEA
W107AEB
W107AEC
W107AED
W107AEE
W107AEF
W107AEG
W107AEH
W107AEI
W107AEJ
W107AEK
W107AEL
W107AEM
W107AEN
W107AEO
W107AEP
W107AEQ
W107AER
W107AES
W107AET
W107AEU
W107AEV
W107AEW
W107AEX
W107AEY
W107AEZ
W107AFA
W107AFB
W107AFC
W107AFD
W107AFE
W107AFF
W107AFG
W107AFH
W107AFI
W107AFJ
W107AFK
W107AFL
W107AFM
W107AFN
W107AFO
W107AFP
W107AFQ
W107AFR
W107AFS
W107AFT
W107AFU
W107AFV
W107AFW
W107AFX
W107AFY
W107AFZ
W107AGA
W107AGB
W107AGC
W107AGD
W107AGE
W107AGF
W107AGG
W107AGH
W107AGI
W107AGJ
W107AGK
W107AGL
W107AGM
W107AGN
W107AGO
W107AGP
W107AGQ
W107AGR
W107AGS
W107AGT
W107AGU
W107AGV
W107AGW
W107AGX
W107AGY
W107AGZ
W107AHA
W107AHB
W107AHC
W107AHD
W107AHE
W107AHF
W107AHG
W107AHH
W107AHI
W107AHJ
W107AHK
W107AHL
W107AHM
W107AHN
W107AHO
W107AHP
W107AHQ
W107AHR
W107AHS
W107AHT
W107AHU
W107AHV
W107AHW
W107AHX
W107AHY
W107AHZ
W107AIA
W107AIB
W107AIC
W107AID
W107AIE
W107AIF
W107AIG
W107AIH
W107AII
W107AIJ
W107AIK
W107AIL
W107AIM
W107AIN
W107AIO
W107AIP
W107AIQ
W107AIR
W107AIS
W107AIT
W107AIU
W107AIV
W107AIW
W107AIX
W107AIY
W107AIZ
W107AJA
W107AJB
W107AJC
W107AJD
W107AJE
W107AJF
W107AJG
W107AJH
W107AJI
W107AJJ
W107AJK
W107AJL
W107AJM
W107AJN
W107AJO
W107AJP
W107AJQ
W107AJR
W107AJS
W107AJT
W107AJU
W107AJV
W107AJW
W107AJX
W107AJY
W107AJZ
W107AKA
W107AKB
W107AKC
W107AKD
W107AKE
W107AKF
W107AKG
W107AKH
W107AKI
W107AKJ
W107AKK
W107AKL
W107AKM
W107AKN
W107AKO
W107AKP
W107AKQ
W107AKR
W107AKS
W107AKT
W107AKU
W107AKV
W107AKW
W107AKX
W107AKY
W107AKZ
W107ALA
W107ALB
W107ALC
W107ALD
W107ALE
W107ALF
W107ALG
W107ALH
W107ALI
W107ALJ
W107ALK
W107ALL
W107ALM
W107ALN
W107ALO
W107ALP
W107ALQ
W107ALR
W107ALS
W107ALT
W107ALU
W107ALV
W107ALW
W107ALX
W107ALY
W107ALZ
W107AMA
W107AMB
W107AMC
W107AMD
W107AME
W107AMF
W107AMG
W107AMH
W107AMI
W107AMJ
W107AMK
W107AML
W107AMM
W107AMN
W107AMO
W107AMP
W107AMQ
W107AMR
W107AMS
W107AMT
W107AMU
W107AMV
W107AMW
W107AMX
W107AMY
W107AMZ
W107ANA
W107ANB
W107ANC
W107AND
W107ANE
W107ANF
W107ANG
W107ANH
W107ANI
W107ANJ
W107ANK
W107ANL
W107ANM
W107ANN
W107ANO
W107ANP
W107ANQ
W107ANR
W107ANS
W107ANT
W107ANU
W107ANV
W107ANW
W107ANX
W107ANY
W107ANZ
W107AOA
W107AOB
W107AOC
W107AOD
W107AOE
W107AOF
W107AOG
W107AOH
W107AOI
W107AOJ
W107AOK
W107AOL
W107AOM
W107AON
W107AOO
W107AOP
W107AOQ
W107AOR
W107AOS
W107AOT
W107AOU
W107AOV
W107AOW
W107AOX
W107AOY
W107AOZ
W107APA
W107APB
W107APC
W107APD
W107APE
W107APF
W107APG
W107APH
W107API
W107APJ
W107APK
W107APL
W107APM
W107APN
W107APO
W107APP
W107APQ
W107APR
W107APS
W107APT
W107APU
W107APV
W107APW
W107APX
W107APY
W107APZ
W107AQA
W107AQB
W107AQC
W107AQD
W107AQE
W107AQF
W107AQG
W107AQH
W107AQI
W107AQJ
W107AQK
W107AQL
W107AQM
W107AQN
W107AQO
W107AQP
W107AQQ
W107AQR
W107AQS
W107AQT
W107AQU
W107AQV
W107AQW
W107AQX
W107AQY
W107AQZ
W107ARA
W107ARB
W107ARC
W107ARD
W107ARE
W107ARF
W107ARG
W107ARH
W107ARI
W107ARJ
W107ARK
W107ARL
W107ARM
W107ARN
W107ARO
W107ARP
W107ARQ
W107ARR
W107ARS
W107ART
W107ARU
W107ARV
W107ARW
W107ARX
W107ARY
W107ARZ
W107ASA
W107ASB
W107ASC
W107ASD
W107ASE
W107ASF
W107ASG
W107ASH
W107ASI
W107ASJ
W107ASK
W107ASL
W107ASM
W107ASN
W107ASO
W107ASP
W107ASQ
W107ASR
W107ASS
W107AST
W107ASU
W107ASV
W107ASW
W107ASX
W107ASY
W107ASZ
W107ATA
W107ATB
W107ATC
W107ATD
W107ATE
W107ATF
W107ATG
W107ATH
W107ATI
W107ATJ
W107ATK
W107ATL
W107ATM
W107ATN
W107ATO
W107ATP
W107ATQ
W107ATR
W107ATS
W107ATT
W107ATU
W107ATV
W107ATW
W107ATX
W107ATY
W107ATZ
W107AUA
W107AUB
W107AUC
W107AUD
W107AUE
W107AUF
W107AUG
W107AUH
W107AUI
W107AUJ
W107AUK
W107AUL
W107AUM
W107AUN
W107AUO
W107AUP
W107AUQ
W107AUR
W107AUS
W107AUT
W107AUU
W107AUV
W107AUW
W107AUX
W107AUY
W107AUZ
W107AVA
W107AVB
W107AVC
W107AVD
W107AVE
W107AVF
W107AVG
W107AVH
W107AVI
W107AVJ
W107AVK
W107AVL
W107AVM
W107AVN
W107AVO
W107AVP
W107AVQ
W107AVR
W107AVS
W107AVT
W107AVU
W107AVV
W107AVW
W107AVX
W107AVY
W107AVZ
W107AWA
W107AWB
W107AWC
W107AWD
W107AWE
W107AWF
W107AWG
W107AWH
W107AWI
W107AWJ
W107AWK
W107AWL
W107AWM
W107AWN
W107AWO
W107AWP
W107AWQ
W107AWR
W107AWS
W107AWT
W107AWU
W107AWV
W107BAT
W107BAU
W107BAV
W107BAW
W107BAX
W107BAY
W107BAZ
W107BBA
W107BBB
W107BBC
W107BBD
W107BBE
W107BBF
W107BBG
W107BBH
W107BBI
W107BBJ
W107BBK
W107BBL
W107BBM
W107BBN
W107BBO
W107BBP
W107BBQ
W107BBR
W107BBS
W107BBT
W107BBU
W107BBV
W107BBW
W107BBX
W107BBY
W107BBZ
W107BCA
W107BCB
W107BCC
W107BCD
W107BCE
W107BCF
W107BCG
W107BCH
W107BCI
W107BCJ
W107BCK
W107BCL
W107BCM
W107BCN
W107BCO
W107BCP
W107BCQ
W107BCR
W107BCS
W107BCT
W107BCU
W107BCV
W107BCW
W107BCX
W107BCY
W107BCZ
W107BDA
W107BDB
W107BDC
W107BDD
W107BDE
W107BDF
W107BDG
W107BDH
W107BDI
W107BDJ
W107BDK
W107BDL
W107BDM
W107BDN
W107BDO
W107BDP
W107BDQ
W107BDR
W107BDS
W107BDT
W107BDU
W107BDV
W107BDW
W107BDX
W107BDY
W107BDZ
W107BEA
W107BEB
W107BEC
W107BED
W107BEE
W107BEF
W107BEG
W107BEH
W107BEI
W107BEJ
W107BEK
W107BEL
W107BEM
W107BEN
W107BEO
W107BEP
W107BEQ
W107BER
W107BES
W107BET
W107BEU
W107BEV
W107BEW
W107BEX
W107BEY
W107BEZ
W107BFA
W107BFB
W107BFC
W107BFD
W107BFE
W107BFF
W107BFG
W107BFH
W107BFI
W107BFJ
W107BFK
W107BFL
W107BFM
W107BFN
W107BFO
W107BFP
W107BFQ
W107BFR
W107BFS
W107BFT
W107BFU
W107BFV
W107BFW
W107BFX
W107BFY
W107BFZ
W107BGA
W107BGB
W107BGC
W107BGD
W107BGE
W107BGF
W107BGG
W107BGH
W107BGI
W107BGJ
W107BGK
W107BGL
W107BGM
W107BGN
W107BGO
W107BGP
W107BGQ
W107BGR
W107BGS
W107BGT
W107BGU
W107BGV
W107BGW
W107BGX
W107BGY
W107BGZ
W107BHA
W107BHB
W107BHC
W107BHD
W107BHE
W107BHF
W107BHG
W107BHH
W107BHI
W107BHJ
W107BHK
W107BHL
W107BHM
W107BHN
W107BHO
W107BHP
W107BHQ
W107BHR
W107BHS
W107BHT
W107BHU
W107BHV
W107BHW
W107BHX
W107BHY
W107BHZ
W107BIA
W107BIB
W107BIC
W107BID
W107BIE
W107BIF
W107BIG
W107BIH
W107BII
W107BIJ
W107BIK
W107BIL
W107BIM
W107BIN
W107BIO
W107BIP
W107BIQ
W107BIR
W107BIS
W107BIT
W107BIU
W107BIV
W107BIW
W107BIX
W107BIY
W107BIZ
W107BJA
W107BJB
W107BJC
W107BJD
W107BJE
W107BJF
W107BJG
W107BJH
W107BJI
W107BJJ
W107BJK
W107BJL
W107BJM
W107BJN
W107BJO
W107BJP
W107BJQ
W107BJR
W107BJS
W107BJT
W107BJU
W107BJV
W107BJW
W107BJX
W107BJY
W107BJZ
W107BKA
W107BKB
W107BKC
W107BKD
W107BKE
W107BKF
W107BKG
W107BKH
W107BKI
W107BKJ
W107BKK
W107BKL
W107BKM
W107BKN
W107BKO
W107BKP
W107BKQ
W107BKR
W107BKS
W107BKT
W107BKU
W107BKV
W107BKW
W107BKX
W107BKY
W107BKZ
W107BLA
W107BLB
W107BLC
W107BLD
W107BLE
W107BLF
W107BLG
W107BLH
W107BLI
W107BLJ
W107BLK
W107BLL
W107BLM
W107BLN
W107BLO
W107BLP
W107BLQ
W107BLR
W107BLS
W107BLT
W107BLU
W107BLV
W107BLW
W107BLX
W107BLY
W107BLZ
W107BMA
W107BMB
W107BMC
W107BMD
W107BME
W107BMF
W107BMG
W107BMH
W107BMI
W107BMJ
W107BMK
W107BML
W107BMM
W107BMN
W107BMO
W107BMP
W107BMQ
W107BMR
W107BMS
W107BMT
W107BMU
W107BMV
W107BMW
W107BMX
W107BMY
W107BMZ
W107BNA
W107BNB
W107BNC
W107BND
W107BNE
W107BNF
W107BNG
W107BNH
W107BNI
W107BNJ
W107BNK
W107BNL
W107BNM
W107BNN
W107BNO
W107BNP
W107BNQ
W107BNR
W107BNS
W107BNT
W107BNU
W107BNV
W107BNW
W107BNX
W107BNY
W107BNZ
W107BOA
W107BOB
W107BOC
W107BOD
W107BOE
W107BOF
W107BOG
W107BOH
W107BOI
W107BOJ
W107BOK
W107BOL
W107BOM
W107BON
W107BOO
W107BOP
W107BOQ
W107BOR
W107BOS
W107BOT
W107BOU
W107BOV
W107BOW
W107BOX
W107BOY
W107BOZ
W107BPA
W107BPB
W107BPC
W107BPD
W107BPE
W107BPF
W107BPG
W107BPH
W107BPI
W107BPJ
W107BPK
W107BPL
W107BPM
W107BPN
W107BPO
W107BPP
W107BPQ
W107BPR
W107BPS
W107BPT
W107BPU
W107BPV
W107BPW
W107BPX
W107BPY
W107BPZ
W107BQA
W107BQB
W107BQC
W107BQD
W107BQE
W107BQF
W107BQG
W107BQH
W107BQI
W107BQJ
W107BQK
W107BQL
W107BQM
W107BQN
W107BQO
W107BQP
W107BQQ
W107BQR
W107BQS
W107BQT
W107BQU
W107BQV
W107BQW
W107BQX
W107BQY
W107BQZ
W107BRA
W107BRB
W107BRC
W107BRD
W107BRE
W107BRF
W107BRG
W107BRH
W107BRI
W107BRJ
W107BRK
W107BRL
W107BRM
W107BRN
W107BRO
W107BRP
W107BRQ
W107BRR
W107BRS
W107BRT
W107BRU
W107BRV
W107BRW
W107BRX
W107BRY
W107BRZ
W107BSA
W107BSB
W107BSC
W107BSD
W107BSE
W107BSF
W107BSG
W107BSH
W107BSI
W107BSJ
W107BSK
W107BSL
W107BSM
W107BSN
W107BSO
W107BSP
W107BSQ
W107BSR
W107BSS
W107BST
W107BSU
W107BSV
W107BSW
W107BSX
W107BSY
W107BSZ
W107BTA
W107BTB
W107BTC
W107BTD
W107BTE
W107BTF
W107BTG
W107BTH
W107BTI
W107BTJ
W107BTK
W107BTL
W107BTM
W107BTN
W107BTO
W107BTP
W107BTQ
W107BTR
W107BTS
W107BTT
W107BTU
W107BTV
W107BTW
W107BTX
W107BTY
W107BTZ
W107BUA
W107BUB
W107BUC
W107BUD
W107BUE
W107BUF
W107BUG
W107BUH
W107BUI
W107BUJ
W107BUK
W107BUL
W107BUM
W107BUN
W107BUO
W107BUP
W107BUQ
W107BUR
W107BUS
W107BUT
W107BUU
W107BUV
W107BUW
W107BUX
W107BUY
W107BUZ
W107BVA
W107BVB
W107BVC
W107BVD
W107BVE
W107BVF
W107BVG
W107BVH
W107BVI
W107BVJ
W107BVK
W107BVL
W107BVM
W107BVN
W107BVO
W107BVP
W107BVQ
W107BVR
W107BVS
W107BVT
W107BVU
W107BVV
W107BVW
W107BVX
W107BVY
W107BVZ
W107BWA
W107BWB
W107BWC
W107BWD
W107BWE
W107BWF
W107BWG
W107BWH
W107BWI
W107BWJ
W107BWK
W107BWL
W107BWM
W107BWN
W107BWO
W107BWP
W107BWQ
W107BWR
W107BWS
W107BWT
W107BWU
W107BWV
W107BWW
W107BWX
W107BWY
W107BWZ
W107BXA
W107BXB
W107BXC
W107BXD
W107BXE
W107BXF
W107BXG
W107BXH
W107BXI
W107BXJ
W107BXK
W107BXL
W107BXM
W107BXN
W107BXO
W107BXP
W107BXQ
W107BXR
W107BXS
W107BXT
W107BXU
W107BXV
W107BXW
W107BXX
W107BXY
W107BXZ
W107BYA
W107CBY
W107CBZ
W107CCA
W107CCB
W107CCC
W107CCD
W107CCE
W107CCF
W107CCG
W107CCH
W107CCI
W107CCJ
W107CCK
W107CCL
W107CCM
W107CCN
W107CCO
W107CCP
W107CCQ
W107CCR
W107CCS
W107CCT
W107CCU
W107CCV
W107CCW
W107CCX
W107CCY
W107CCZ
W107CDA
W107CDB
W107CDC
W107CDD
W107CDE
W107CDF
W107CDG
W107CDH
W107CDI
W107CDJ
W107CDK
W107CDL
W107CDM
W107CDN
W107CDO
W107CDP
W107CDQ
W107CDR
W107CDS
W107CDT
W107CDU
W107CDV
W107CDW
W107CDX
W107CDY
W107CDZ
W107CEA
W107CEB
W107CEC
W107CED
W107CEE
W107CEF
W107CEG
W107CEH
W107CEI
W107CEJ
W107CEK
W107CEL
W107CEM
W107CEN
W107CEO
W107CEP
W107CEQ
W107CER
W107CES
W107CET
W107CEU
W107CEV
W107CEW
W107CEX
W107CEY
W107CEZ
W107CFA
W107CFB
W107CFC
W107CFD
W107CFE
W107CFF
W107CFG
W107CFH
W107CFI
W107CFJ
W107CFK
W107CFL
W107CFM
W107CFN
W107CFO
W107CFP
W107CFQ
W107CFR
W107CFS
W107CFT
W107CFU
W107CFV
W107CFW
W107CFX
W107CFY
W107CFZ
W107CGA
W107CGB
W107CGC
W107CGD
W107CGE
W107CGF
W107CGG
W107CGH
W107CGI
W107CGJ
W107CGK
W107CGL
W107CGM
W107CGN
W107CGO
W107CGP
W107CGQ
W107CGR
W107CGS
W107CGT
W107CGU
W107CGV
W107CGW
W107CGX
W107CGY
W107CGZ
W107CHA
W107CHB
W107CHC
W107CHD
W107CHE
W107CHF
W107CHG
W107CHH
W107CHI
W107CHJ
W107CHK
W107CHL
W107CHM
W107CHN
W107CHO
W107CHP
W107CHQ
W107CHR
W107CHS
W107CHT
W107CHU
W107CHV
W107CHW
W107CHX
W107CHY
W107CHZ
W107CIA
W107CIB
W107CIC
W107CID
W107CIE
W107CIF
W107CIG
W107CIH
W107CII
W107CIJ
W107CIK
W107CIL
W107CIM
W107CIN
W107CIO
W107CIP
W107CIQ
W107CIR
W107CIS
W107CIT
W107CIU
W107CIV
W107CIW
W107CIX
W107CIY
W107CIZ
W107CJA
W107CJB
W107CJC
W107CJD
W107CJE
W107CJF
W107CJG
W107CJH
W107CJI
W107CJJ
W107CJK
W107CJL
W107CJM
W107CJN
W107CJO
W107CJP
W107CJQ
W107CJR
W107CJS
W107CJT
W107CJU
W107CJV
W107CJW
W107CJX
W107CJY
W107CJZ
W107CKA
W107CKB
W107CKC
W107CKD
W107CKE
W107CKF
W107CKG
W107CKH
W107CKI
W107CKJ
W107CKK
W107CKL
W107CKM
W107CKN
W107CKO
W107CKP
W107CKQ
W107CKR
W107CKS
W107CKT
W107CKU
W107CKV
W107CKW
W107CKX
W107CKY
W107CKZ
W107CLA
W107CLB
W107CLC
W107CLD
W107CLE
W107CLF
W107CLG
W107CLH
W107CLI
W107CLJ
W107CLK
W107CLL
W107CLM
W107CLN
W107CLO
W107CLP
W107CLQ
W107CLR
W107CLS
W107CLT
W107CLU
W107CLV
W107CLW
W107CLX
W107CLY
W107CLZ
W107CMA
W107CMB
W107CMC
W107CMD
W107CME
W107CMF
W107CMG
W107CMH
W107CMI
W107CMJ
W107CMK
W107CML
W107CMM
W107CMN
W107CMO
W107CMP
W107CMQ
W107CMR
W107CMS
W107CMT
W107CMU
W107CMV
W107CMW
W107CMX
W107CMY
W107CMZ
W107CNA
W107CNB
W107CNC
W107CND
W107CNE
W107CNF
W107CNG
W107CNH
W107CNI
W107CNJ
W107CNK
W107CNL
W107CNM
W107CNN
W107CNO
W107CNP
W107CNQ
W107CNR
W107CNS
W107CNT
W107CNU
W107CNV
W107CNW
W107CNX
W107CNY
W107CNZ
W107COA
W107COB
W107COC
W107COD
W107COE
W107COF
W107COG
W107COH
W107COI
W107COJ
W107COK
W107COL
W107COM
W107CON
W107COO
W107COP
W107COQ
W107COR
W107COS
W107COT
W107COU
W107COV
W107COW
W107COX
W107COY
W107COZ
W107CPA
W107CPB
W107CPC
W107CPD
W107CPE
W107CPF
W107CPG
W107CPH
W107CPI
W107CPJ
W107CPK
W107CPL
W107CPM
W107CPN
W107CPO
W107CPP
W107CPQ
W107CPR
W107CPS
W107CPT
W107CPU
W107CPV
W107CPW
W107CPX
W107CPY
W107CPZ
W107CQA
W107CQB
W107CQC
W107CQD
W107CQE
W107CQF
W107CQG
W107CQH
W107CQI
W107CQJ
W107CQK
W107CQL
W107CQM
W107CQN
W107CQO
W107CQP
W107CQQ
W107CQR
W107CQS
W107CQT
W107CQU
W107CQV
W107CQW
W107CQX
W107CQY
W107CQZ
W107CRA
W107CRB
W107CRC
W107CRD
W107CRE
W107CRF
W107CRG
W107CRH
W107CRI
W107CRJ
W107CRK
W107CRL
W107CRM
W107CRN
W107CRO
W107CRP
W107CRQ
W107CRR
W107CRS
W107CRT
W107CRU
W107CRV
W107CRW
W107CRX
W107CRY
W107CRZ
W107CSA
W107CSB
W107CSC
W107CSD
W107CSE
W107CSF
W107CSG
W107CSH
W107CSI
W107CSJ
W107CSK
W107CSL
W107CSM
W107CSN
W107CSO
W107CSP
W107CSQ
W107CSR
W107CSS
W107CST
W107CSU
W107CSV
W107CSW
W107CSX
W107CSY
W107CSZ
W107CTA
W107CTB
W107CTC
W107CTD
W107CTE
W107CTF
W107CTG
W107CTH
W107CTI
W107CTJ
W107CTK
W107CTL
W107CTM
W107CTN
W107CTO
W107CTP
W107CTQ
W107CTR
W107CTS
W107CTT
W107CTU
W107CTV
W107CTW
W107CTX
W107CTY
W107CTZ
W107CUA
W107CUB
W107CUC
W107CUD
W107CUE
W107CUF
W107CUG
W107CUH
W107CUI
W107CUJ
W107CUK
W107CUL
W107CUM
W107CUN
W107CUO
W107CUP
W107CUQ
W107CUR
W107CUS
W107CUT
W107CUU
W107CUV
W107CUW
W107CUX
W107CUY
W107CUZ
W107CVA
W107CVB
W107CVC
W107CVD
W107CVE
W107CVF
W107CVG
W107CVH
W107CVI
W107CVJ
W107CVK
W107CVL
W107CVM
W107CVN
W107CVO
W107CVP
W107CVQ
W107CVR
W107CVS
W107CVT
W107CVU
W107CVV
W107CVW
W107CVX
W107CVY
W107CVZ
W107CWA
W107C

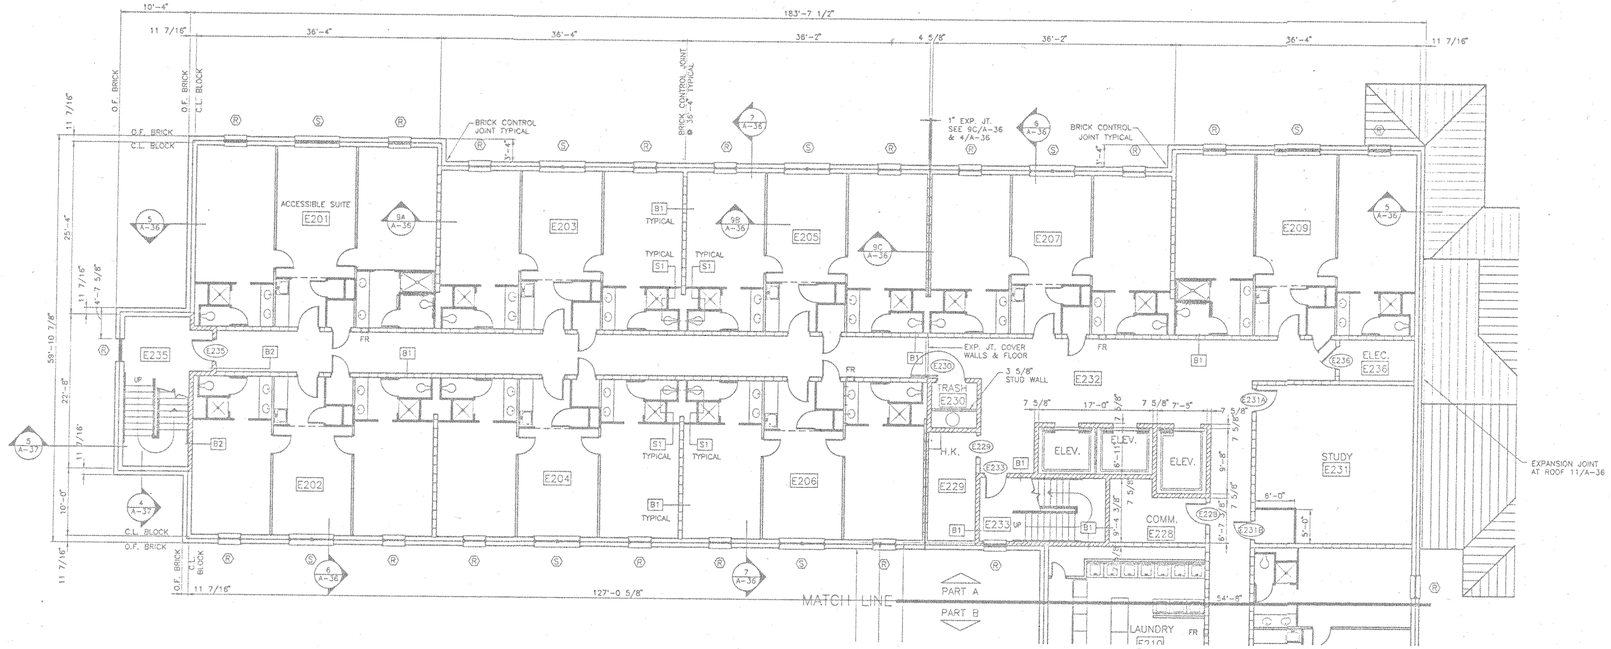


1 A-11 PART A – SECOND FLOOR PLAN
SCALE: 1/8" = 1'-0"

WALL LEGEND


- 2 1/2" STUD
- 2 1/2" STUD 1HR. RATED
- 3 5/8" STUD
- 2 – 4" C.M.U. w/ 1" EXP. JT. 1HR. RATED
- 8" C.M.U. 1HR. RATED
- 12" C.M.U. 1HR. RATED
- 8" C.M.U. 2HR. RATED
- 12" C.M.U. 2HR. RATED
- 8" C.M.U. 2HR. RATED w/ 4" C.M.U. AND 1" EXP. JT.
- 8" C.M.U. 4HR. RATED

FIRE EXTINGUISHER LEGEND


FR – FULL RECESSED
SR – SEMI RECESSED
WH – WALL HUNG

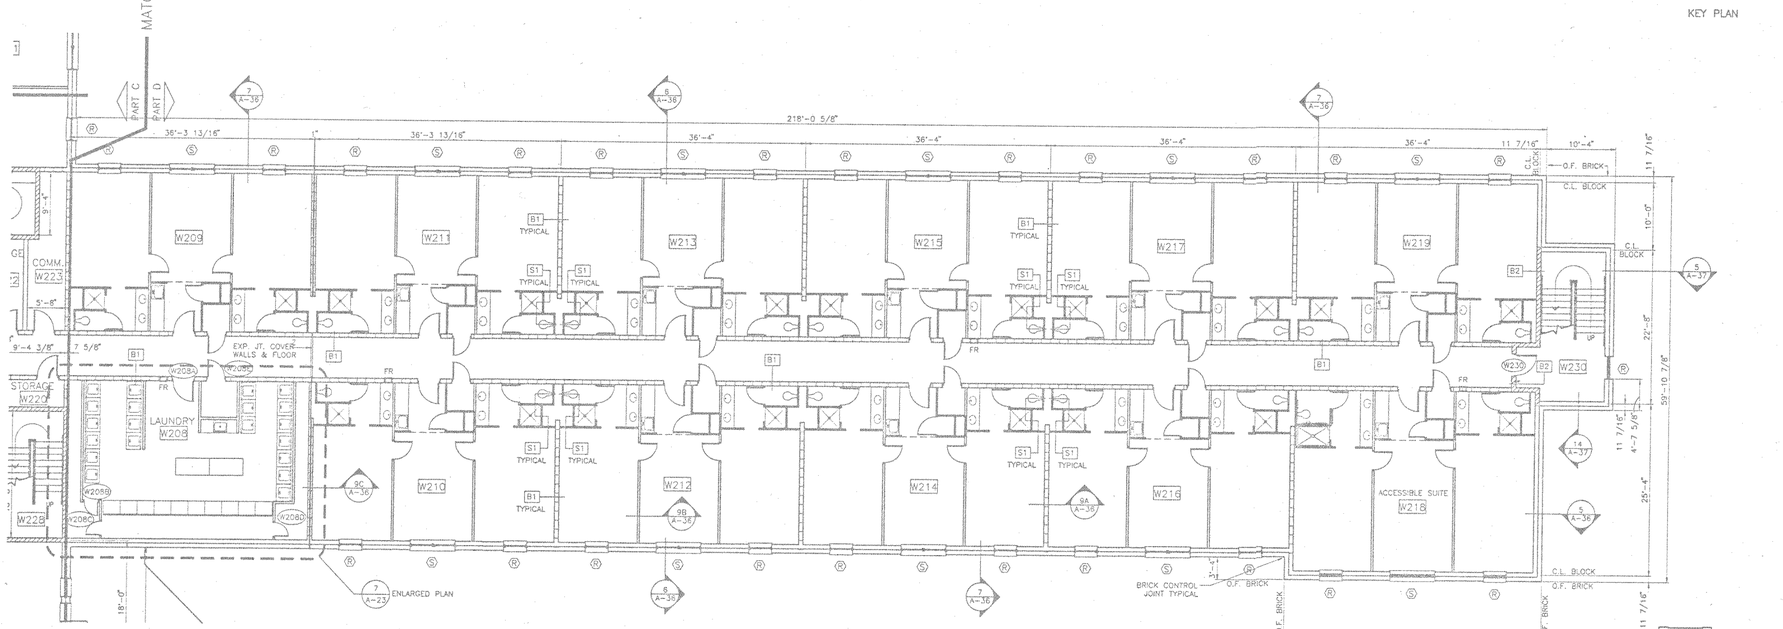

2 A-11 PART D – SECOND FLOOR PLAN
SCALE: 1/8" = 1'-0"

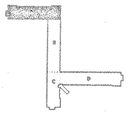

KEY PLAN

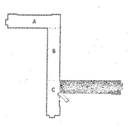

KEY PLAN

WEST CAMPUS LIVING/LEARNING COMPLEX
ALABAMA A&M UNIVERSITY

SMITH, KRANERT, TOMBLIN & ASSOCIATES
A. I. A.
ARCHITECTS, P.C.
FLORENCE HUNTSVILLE
ALABAMA

0 4' 8' 12'
REFERENCE SCALE: 1/8" = 1'-0"


JOB NUMBER 94001

LHK 9-21-95
DRAWN BY—CHECKED BY—DATE

REVISIONS


SHEET TITLE
SECOND FLOOR PLAN PARTS A & D

SHEET NUMBER
A-10
OF 42

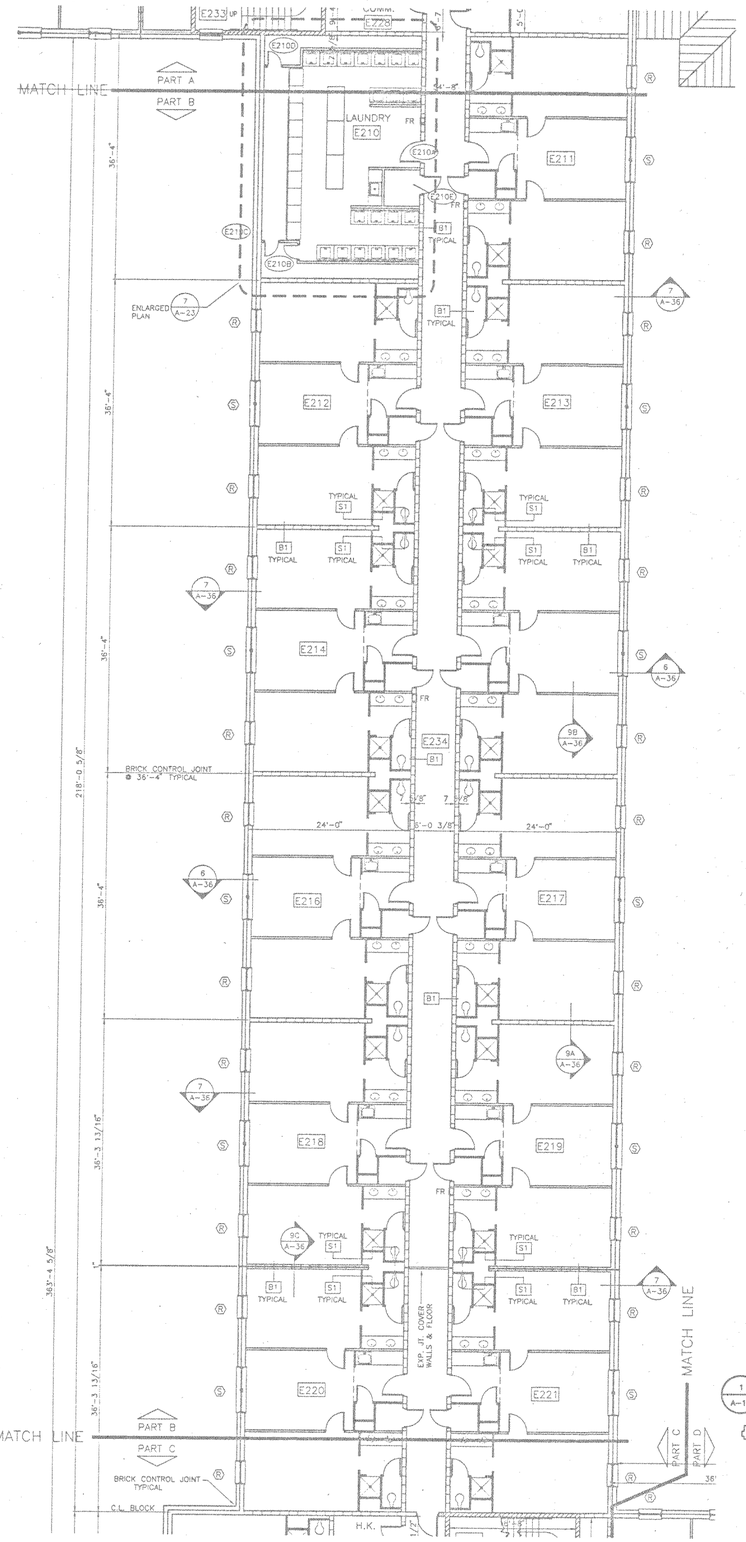

WALL LEGEND
2 1/2" STUD
2 1/2" STUD 1HR. RATED
3 5/8" STUD
2 - 4" C.M.U. w/ 1" EXP. JT. 1HR. RATED
8" C.M.U. 1HR. RATED
12" C.M.U. 1HR. RATED
8" C.M.U. 2HR. RATED
12" C.M.U. 2HR. RATED
8" C.M.U. 2HR. RATED w/ 4" C.M.U. AND 1" EXP. JT.
8" C.M.U. 4HR. RATED

FIRE EXTINGUISHER LEGEND
FR - FULL RECESSED
SR - SEMI RECESSED
WH - WALL HUNG

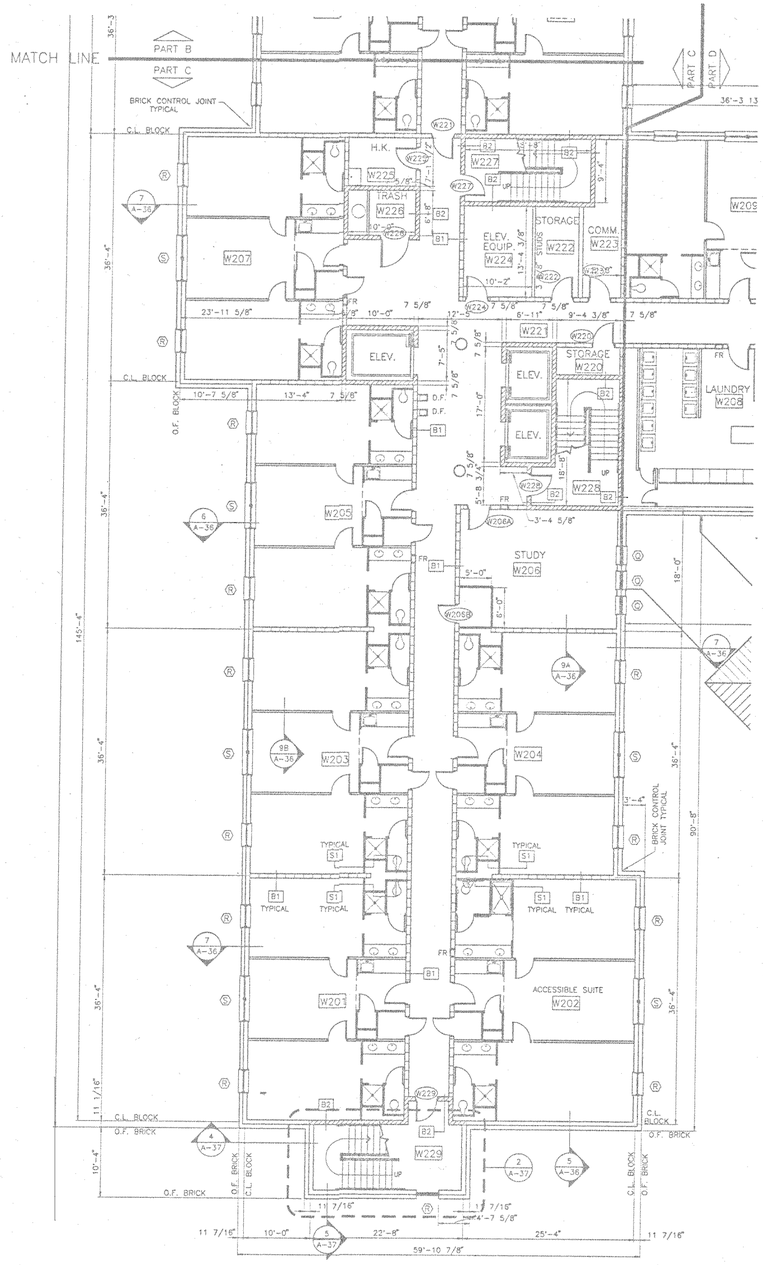

1 A-12 PART B – SECOND FLOOR PLAN
SCALE: 1/8" = 1'-0"

2 A-12 PART C – SECOND FLOOR PLAN
SCALE: 1/8" = 1'-0"

KEY PLAN

KEY PLAN

C:\ENGINEERING\WEST HALL.DWG Thu Aug 17 11:36:27 1995 S K T ARCHITECTS, P.C.

WEST CAMPUS LIVING/LEARNING COMPLEX
ALABAMA A&M UNIVERSITY

SMITH, KRANERT, TOMBLIN & ASSOCIATES
FLORENCE

KRANERT, TOMBLIN A. L. A.
ARCHITECTS, P.C.
ALABAMA
HUNTSVILLE

STATE OF ALABAMA REGISTERED ARCHITECTS


0 4' 8' 12'
REFERENCE SCALE: 1/8" = 1'-0"

JOB NUMBER 94001

LMK 8-21-95
DRAWN BY-CHECKED BY-DATE
REVISED

SHEET TITLE
SECOND FLOOR PLAN PARTS B & C

SHEET NUMBER
A-11
OF 42

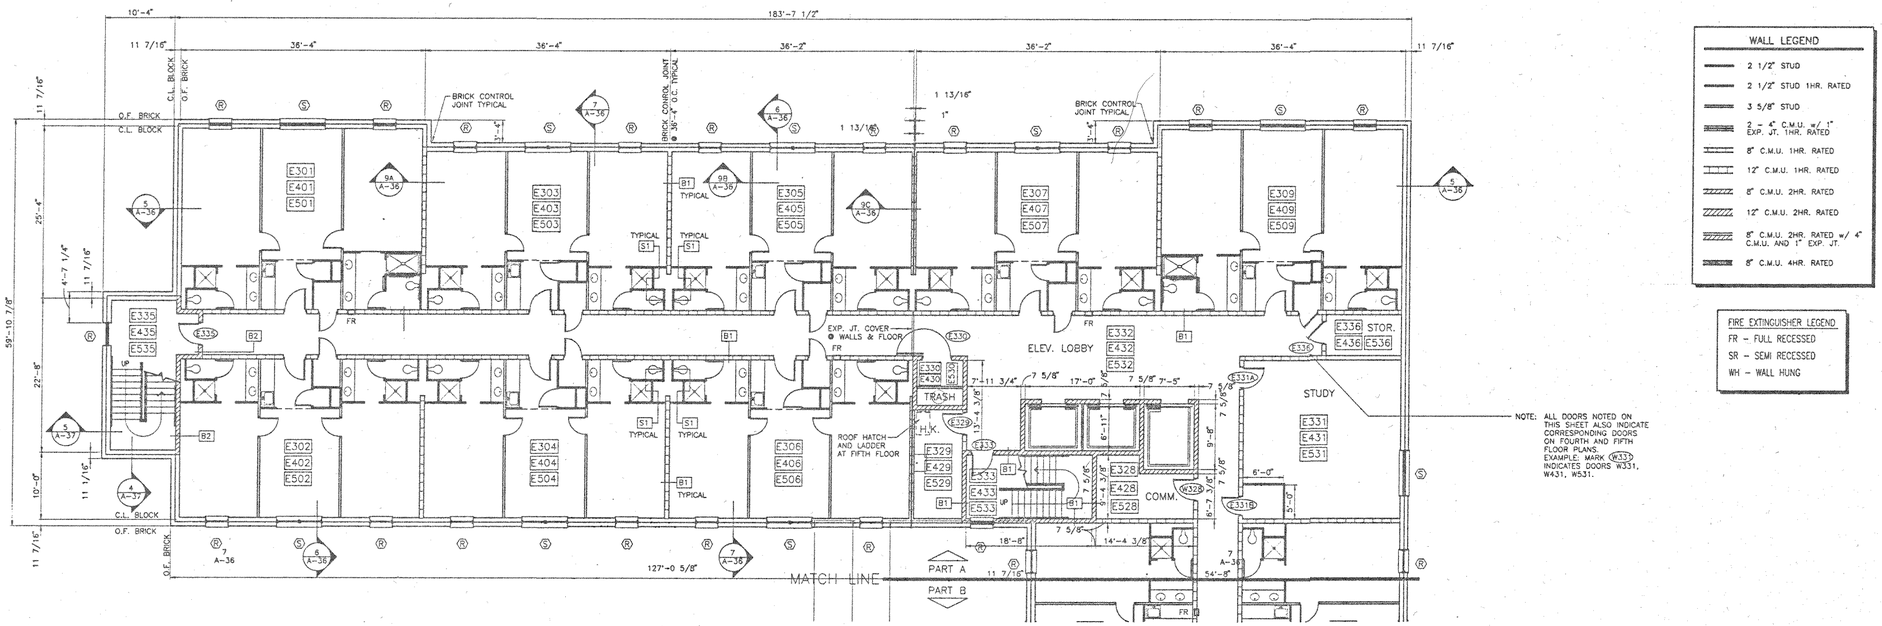


NOTE: ALL DOORS NOTED ON THIS SHEET ALSO INDICATE CORRESPONDING DOORS ON FOURTH AND FIFTH FLOOR PLANS. EXAMPLE: MARK (W33) INDICATES DOORS W331, W431, W531.


WALL LEGEND
2 1/2" STUD
2 1/2" STUD 1HR. RATED
3 5/8" STUD
2 - 4" C.M.U. w/ 1" EXP. JT. 1HR. RATED
8" C.M.U. 1HR. RATED
12" C.M.U. 1HR. RATED
8" C.M.U. 2HR. RATED
12" C.M.U. 2HR. RATED
8" C.M.U. 2HR. RATED w/ 4" C.M.U. AND 1" EXP. JT.
8" C.M.U. 4HR. RATED

FIRE EXTINGUISHER LEGEND
FR - FULL RECESSED
SR - SEMI RECESSED
WH - WALL HUNG


1 A-12 PART A – THIRD, FOURTH & FIFTH FLOOR PLAN
SCALE: 1/8" = 1'-0"

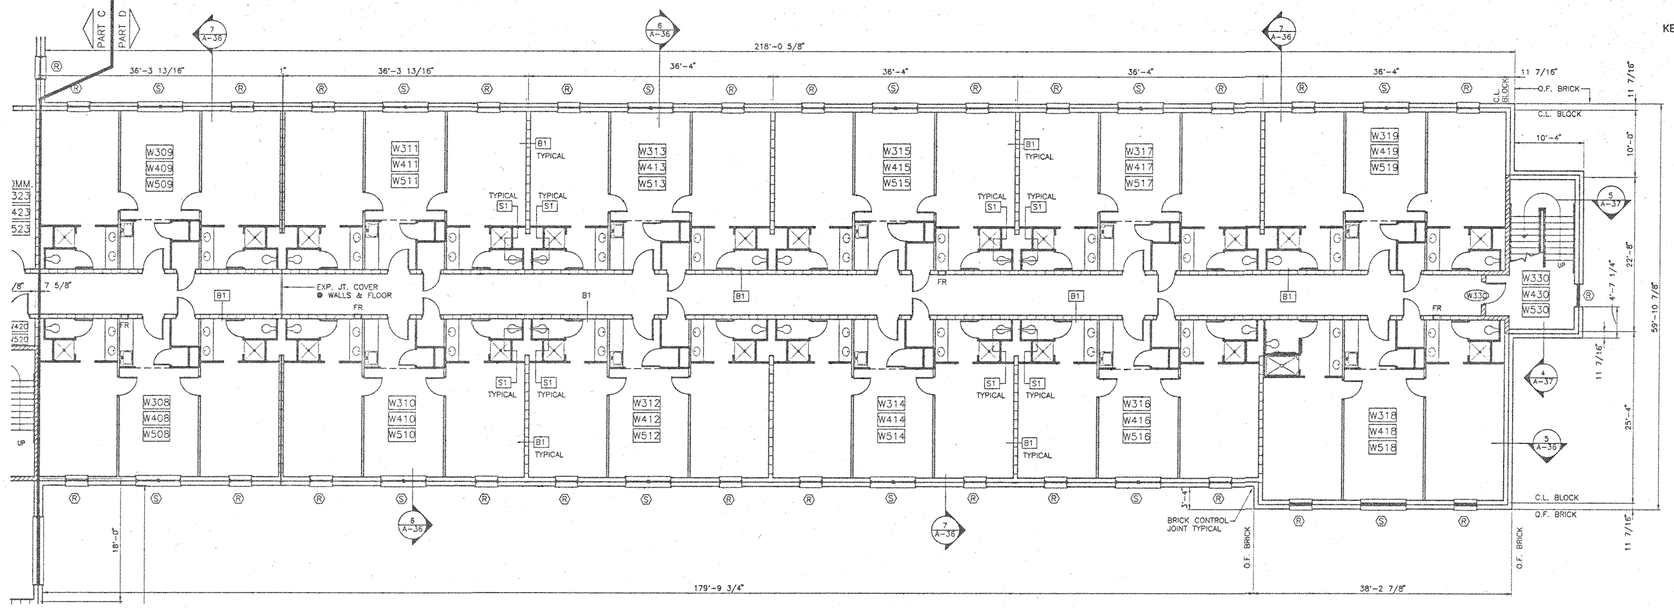

2 A-12 PART D – THIRD, FOURTH & FIFTH FLOOR PLAN
SCALE: 1/8" = 1'-0"

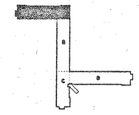

KEY PLAN

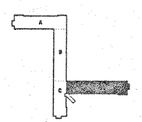

KEY PLAN

WEST CAMPUS LIVING/LEARNING COMPLEX
ALABAMA A&M UNIVERSITY

SMITH, KRANERT, TOMBLIN & ASSOCIATES, P.C.
A.I.A. ARCHITECTS
FLORENCE ALABAMA HUNTSVILLE

0 4' 8' 12'
REFERENCE SCALE: 1/8" = 1'-0"


JOB NUMBER 94001

DRAWN BY — CHECKED BY — DATE
REVISED

SHEET TITLE
THIRD, FOURTH & FIFTH FLOOR PLAN PARTS A & D

SHEET NUMBER
A-12
OF 42

C:\DWG\94001S1\B MLS13 Thu Aug 17 14:10:05 1995 SKT ARCHITECTS, P.C.

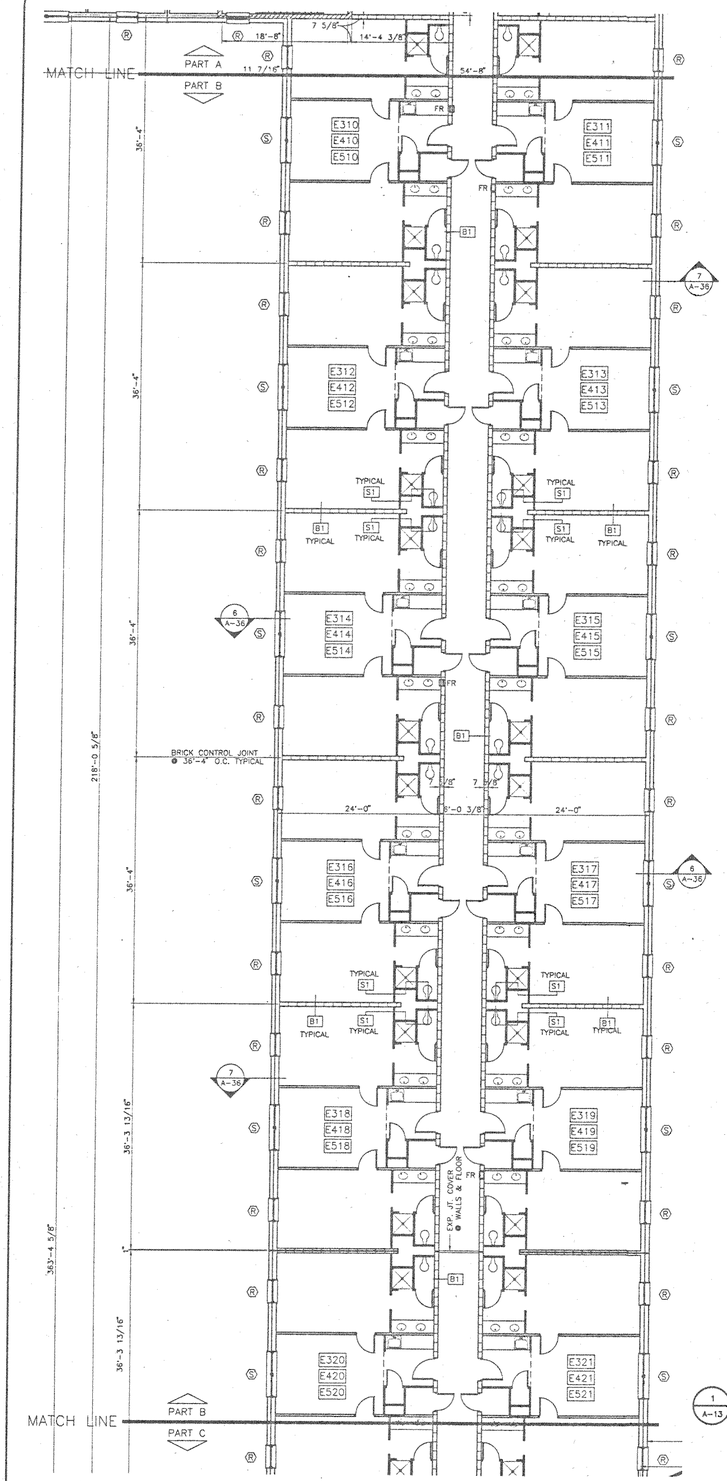


WALL LEGEND

- 2 1/2" STUD
- 2 1/2" STUD 1HR. RATED
- 3 5/8" STUD
- 2 - 4" C.M.U. w/ 1" EXP. JT. 1HR. RATED
- 8" C.M.U. 1HR. RATED
- 12" C.M.U. 1HR. RATED
- 8" C.M.U. 2HR. RATED
- 12" C.M.U. 2HR. RATED
- 8" C.M.U. 2HR. RATED w/ 4" C.M.U. AND 1" EXP. JT.
- 8" C.M.U. 4HR. RATED


FIRE EXTINGUISHER LEGEND

FR - FULL RECESSED
SR - SEMI RECESSED
WH - WALL HUNG

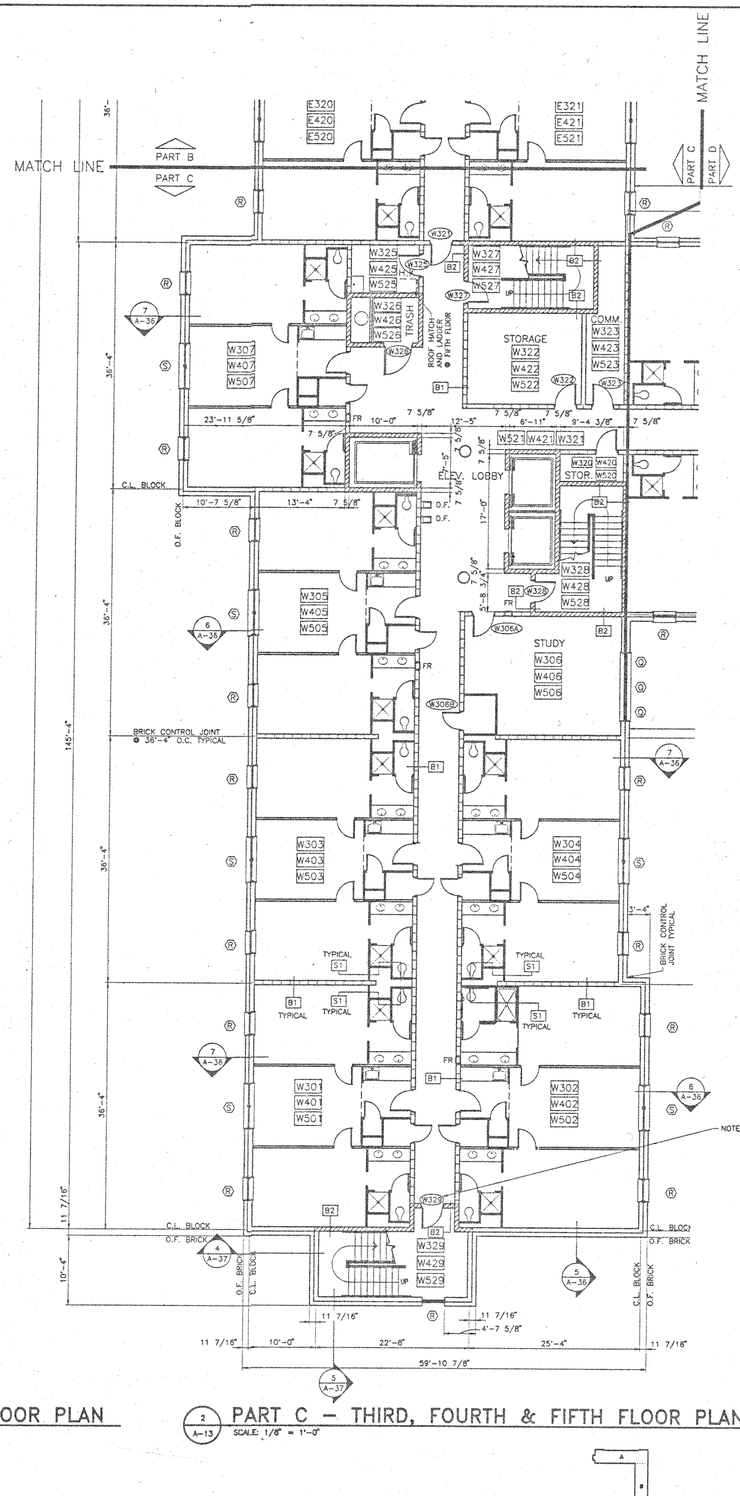


NOTE: ALL DOORS NOTED ON THIS SHEET ALSO INDICATE CORRESPONDING DOORS ON FOURTH AND FIFTH FLOOR PLANS. EXAMPLE: MARK (W33) INDICATES DOORS W331, W431, W531.

1 A-13 PART B – THIRD, FOURTH & FIFTH FLOOR PLAN
SCALE: 1/8" = 1'-0"

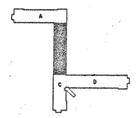

KEY PLAN

2 A-13 PART C – THIRD, FOURTH & FIFTH FLOOR PLAN
SCALE: 1/8" = 1'-0"

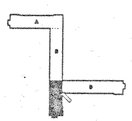

KEY PLAN

STATE OF ALABAMA
REGISTERED ARCHITECTS

WEST CAMPUS LIVING/LEARNING COMPLEX
ALABAMA A&M UNIVERSITY

SMITH, KRANERT, TOMBLIN & ASSOCIATES, P.C.
ARCHITECTS
FLORENCE, ALABAMA
HUNTSVILLE

0 4' 8' 12'
REFERENCE SCALE: 1/8" = 1'-0"


JOB NUMBER
94001

DRAWN BY: LHK 8-21-95
CHECKED BY: DATE
REVISED

SHEET TITLE
THIRD, FOURTH & FIFTH FLOOR PLAN PARTS B & C

SHEET NUMBER
A-13
OF 42

C:\DWG\ARMS\SYSTEM\MESH1 Thu Aug 17 17:04:52 1995 S K T ARCHITECTS, P.C.

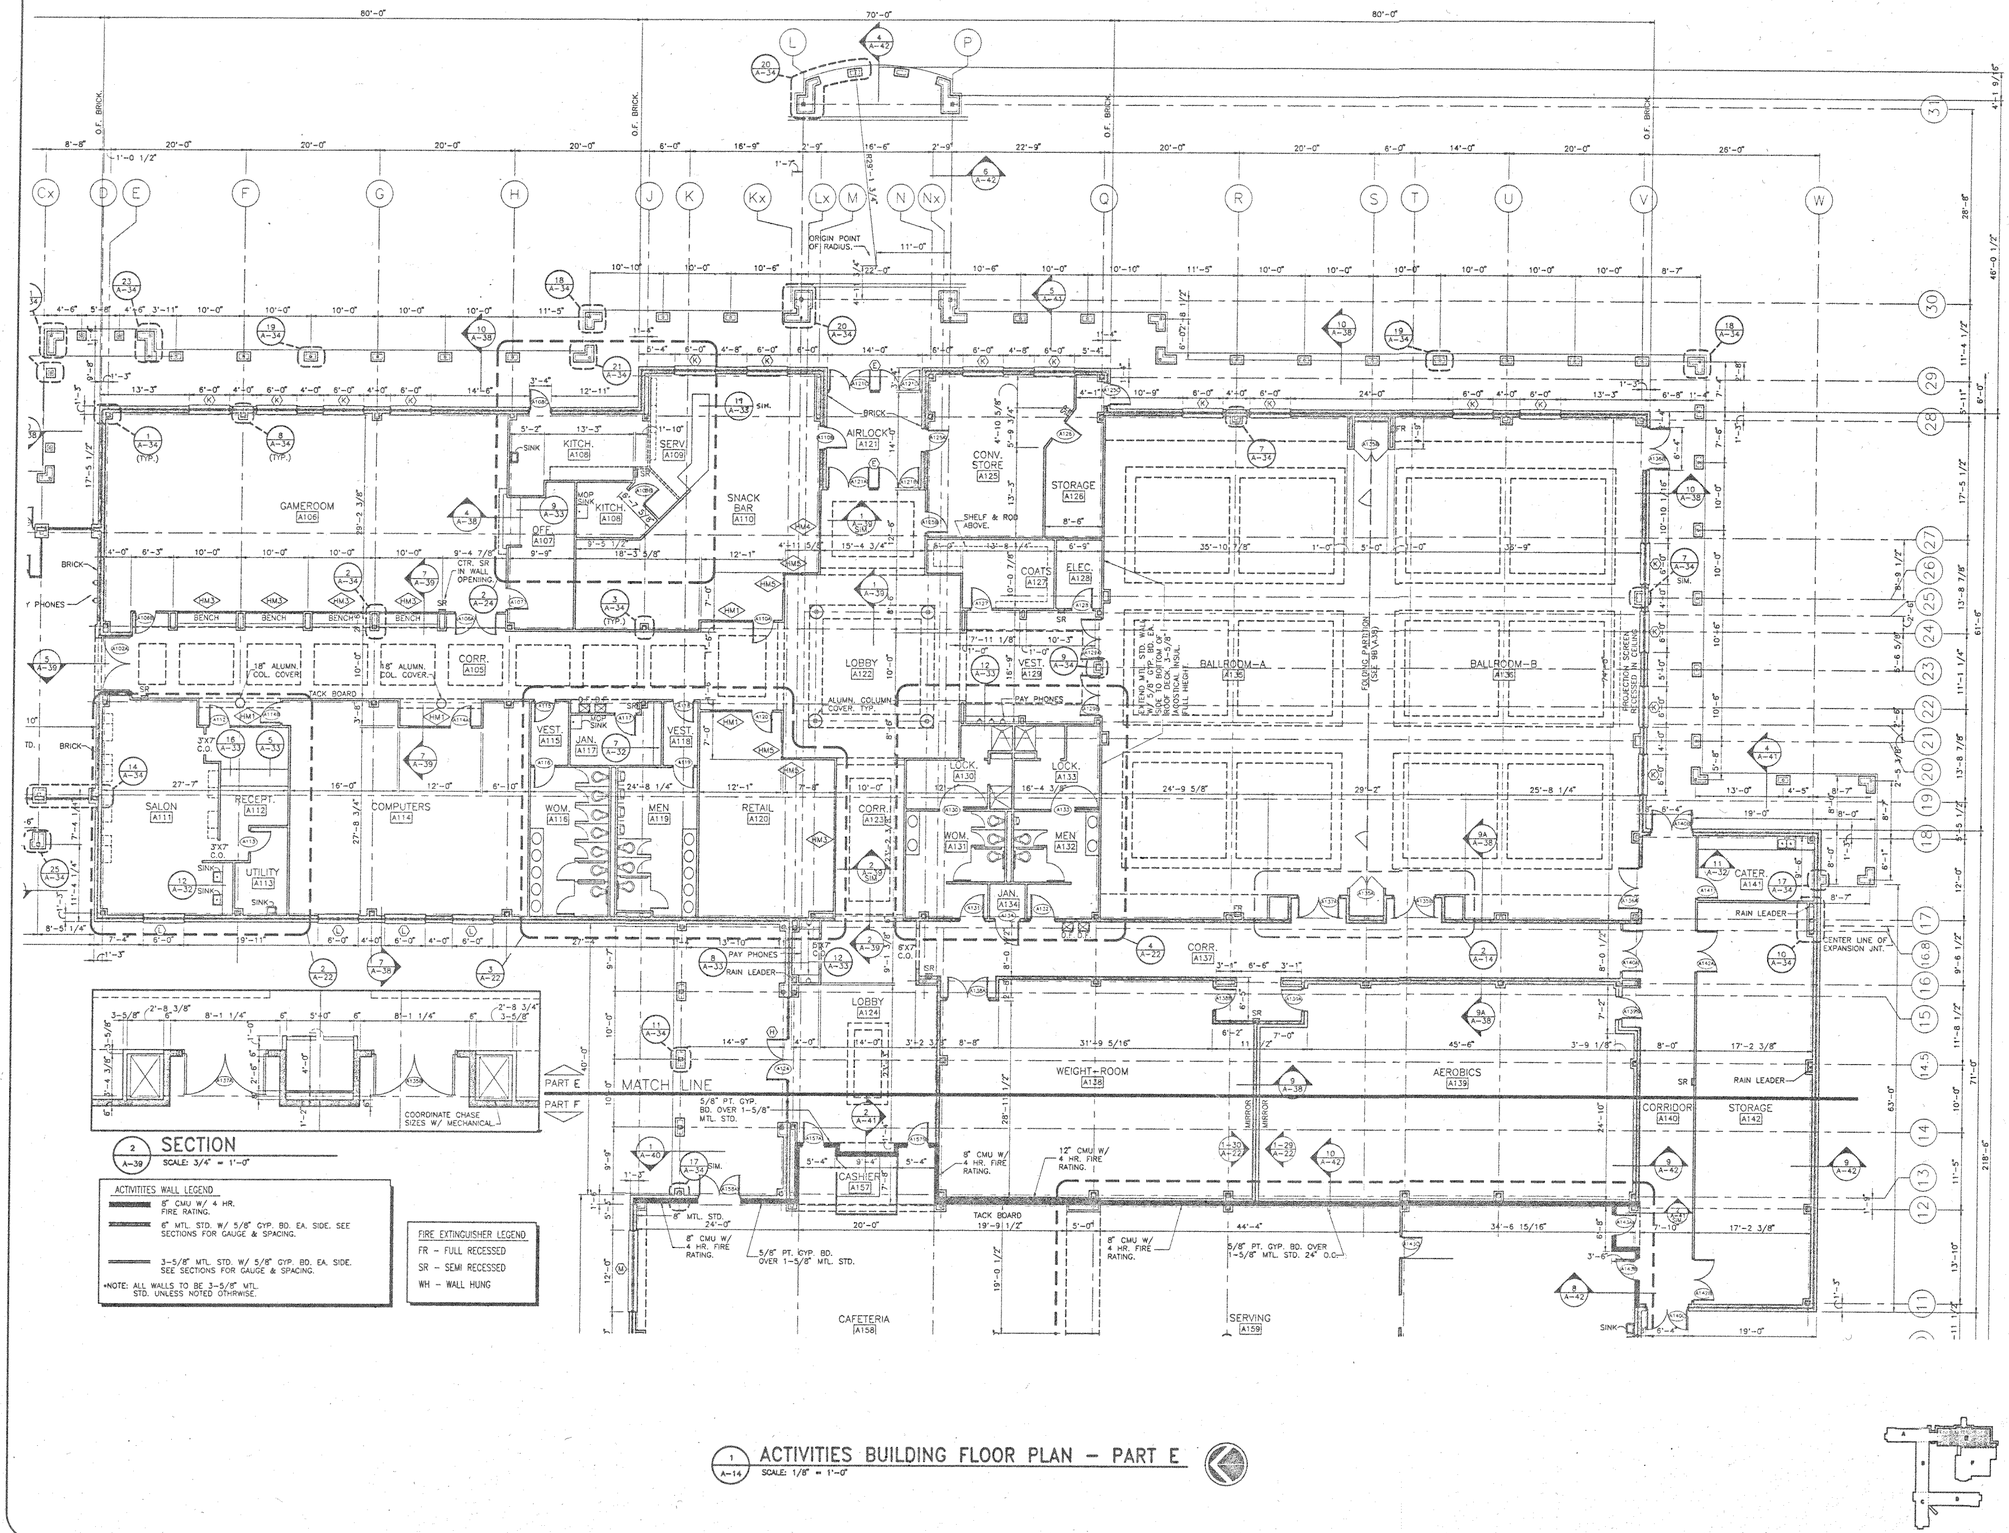

2 / A-38 SECTION
SCALE: 3/4" = 1'-0"

1 / A-14 ACTIVITIES BUILDING FLOOR PLAN - PART E
SCALE: 1/8" = 1'-0"

STATE OF ALABAMA
REGISTERED ARCHITECTS
SMITH, KRANERT, TOMBLIN
ARCHITECTS, P.C.
HUNTSVILLE
SMITH, KRANERT & ASSOCIATES
FLORENCE, ALABAMA
A. I. A.

WEST CAMPUS LIVING/LEARNING COMPLEX
ALABAMA A&M UNIVERSITY

REFERENCE SCALE: 1/8" = 1'-0"


JOB NUMBER 94001

DRAWN BY-CHECKED BY-DATE
REVISED

SHEET TITLE
FLOOR PLAN ACTIVITIES BLDG. PART E

SHEET NUMBER A-14 OF 42

K:\DWG\AAMCS\1184CLY Wed Aug 16 23:37:29 1995 S K T ARCHITECTS, PC

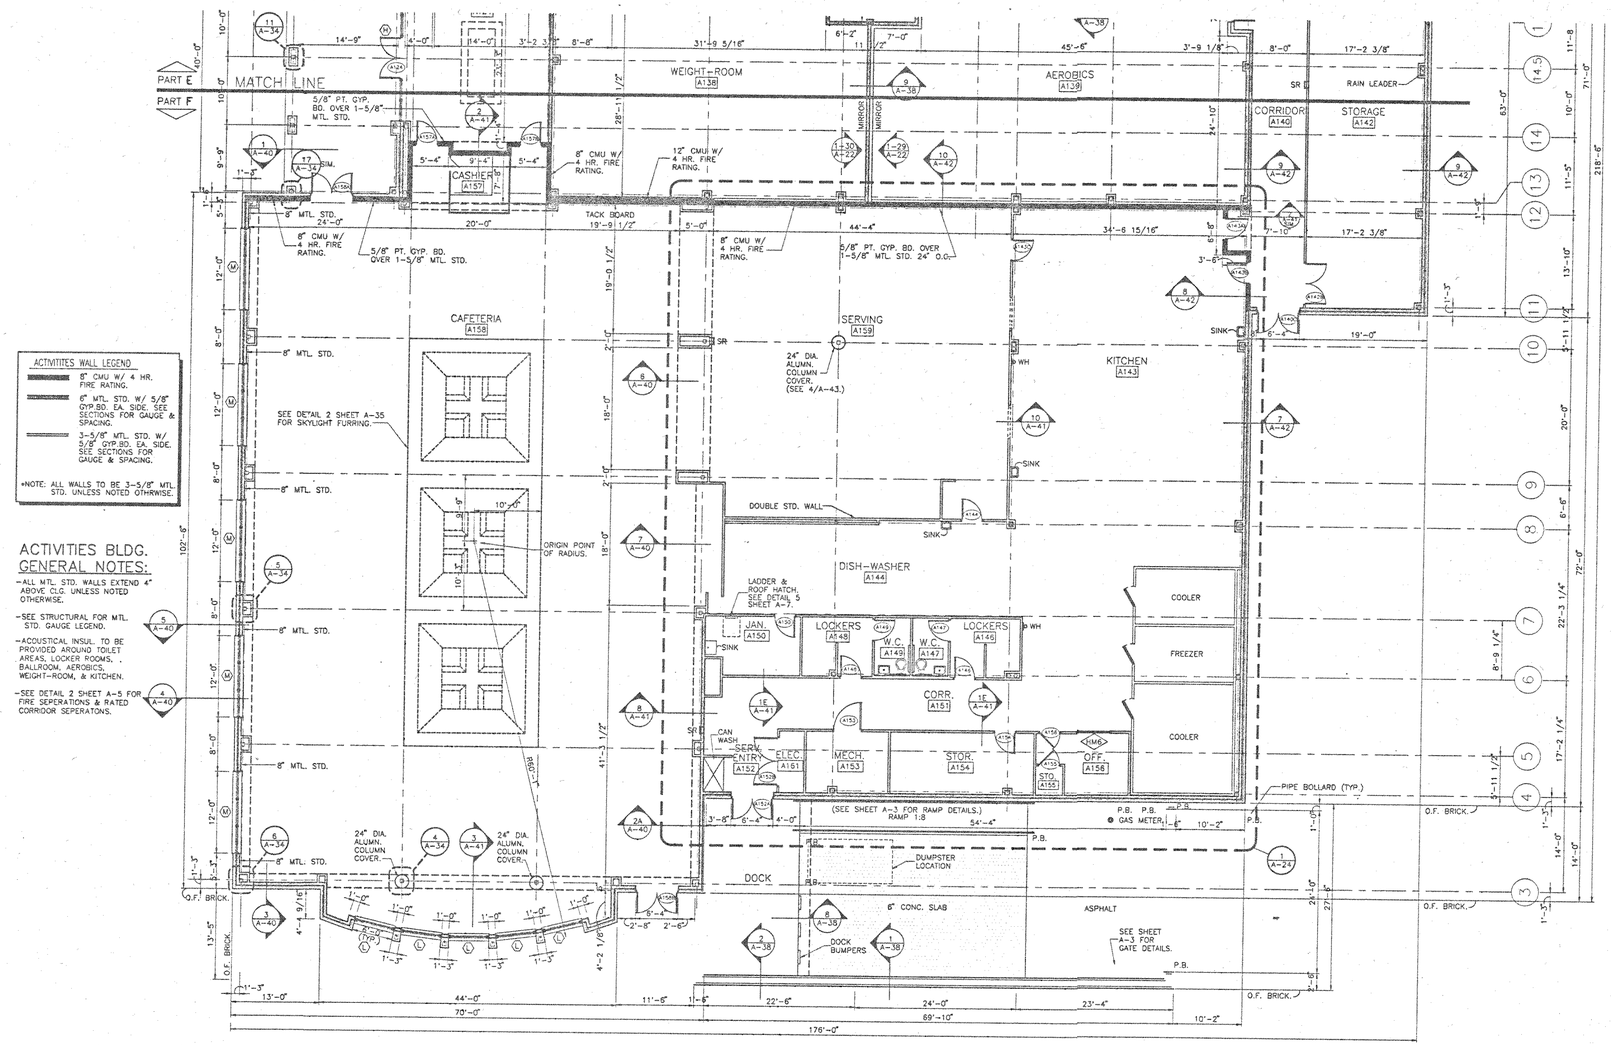

ACTIVITIES BLDG. GENERAL NOTES:

- ALL MTL. STD. WALLS EXTEND 4" ABOVE CLG. UNLESS NOTED OTHERWISE.
- SEE STRUCTURAL FOR MTL. STD. GAUGE LEGEND.
- ACOUSTICAL INSUL. TO BE PROVIDED AROUND TOILET AREAS, LOCKER ROOMS, . BALLROOM, AEROBICS, WEIGHT-ROOM, & KITCHEN.
- SEE DETAIL 2 SHEET A-5 FOR FIRE SEPERATIONS & RATED CORRIDOR SEPERATONS.

1/A-15 ACTIVITIES BUILDING FLOOR PLAN – PART F

SCALE: 1/8" = 1'-0"

K:\DWG\ARCHIVE\ACTIV Thu Aug 17 01:14:29 1995 S K T ARCHITECTS, PC.

S K T
STATE OF ALABAMA REGISTERED ARCHITECTS

WEST CAMPUS LIVING/LEARNING COMPLEX
ALABAMA A&M UNIVERSITY

SMITH, KRANERT, TOWNBLIN & ASSOCIATES, P.C.
A.I.A.
ARCHITECTS
FLORENCE ALABAMA
HUNTSVILLE

0 4' 8' 12'

REFERENCE SCALE: 1/8" = 1'-0"

JOB NUMBER 94001

LHK 8-21-95
DRAWN BY-CHECKED BY-DATE


REVISED

SHEET TITLE
FLOOR PLAN ACTIVITIES BLDG. PART F

SHEET NUMBER
A-15 OF 42 OF




1 A-16 EAST ELEVATION – DORMITORY
SCALE: 1/8" = 1'-0"

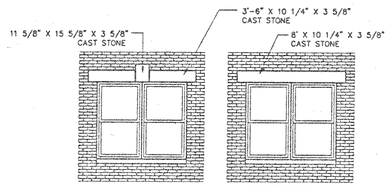

CONTRACTOR'S OPTION TO PROVIDE SINGLE PIECE CAST STONE LINTEL AS INDICATED ON RIGHT, OR THREE-PART LINTEL INDICATED AT LEFT.


4 A-18 CAST STONE LINTEL DETAIL
3rd, 4th AND 5th FLOOR DOUBLE WINDOWS
SCALE: 1/4" = 1'-0"

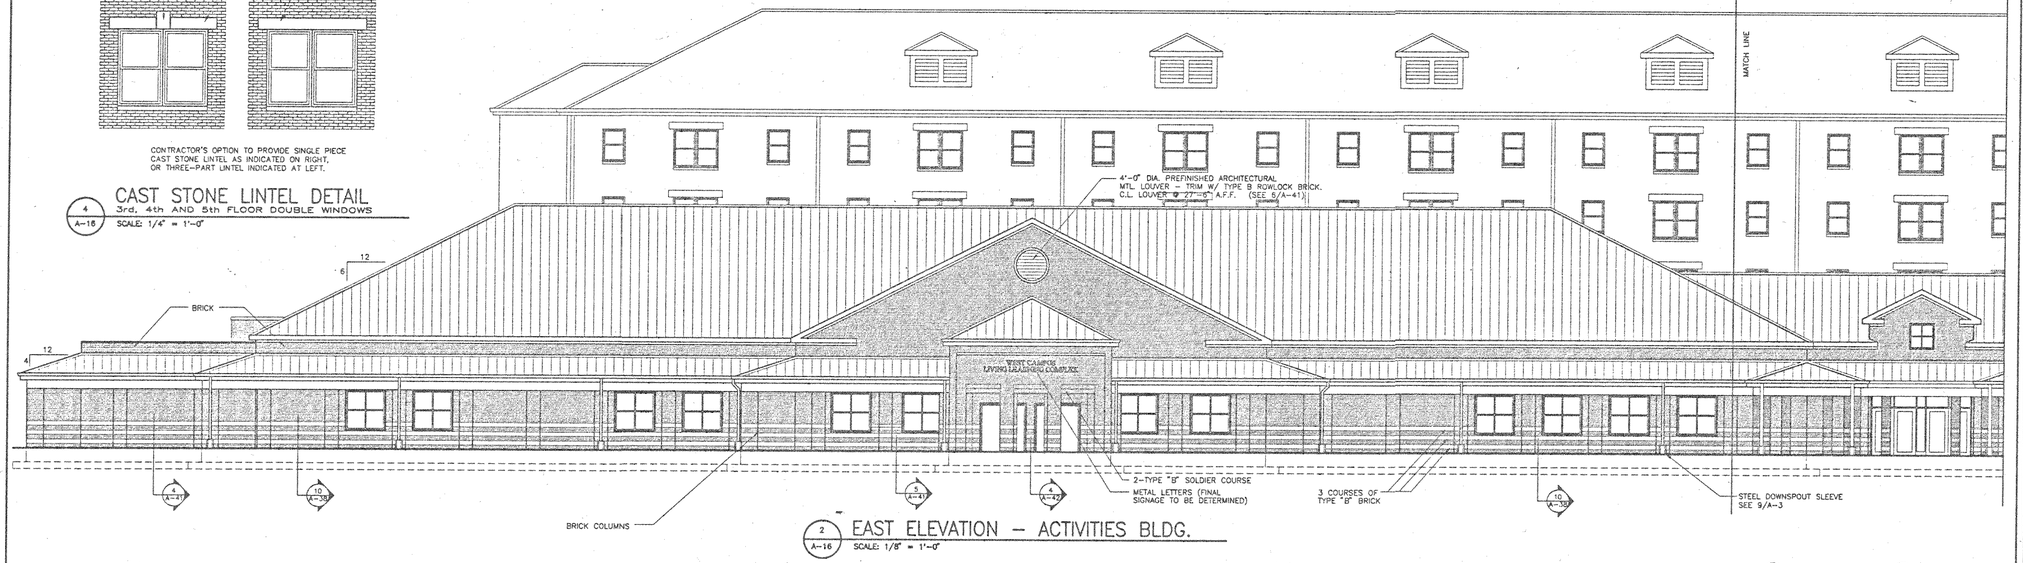

2 A-16 EAST ELEVATION – ACTIVITIES BLDG.
SCALE: 1/8" = 1'-0"



3 A-16 SOUTH ELEVATION – CAFETERIA
SCALE: 1/8" = 1'-0"

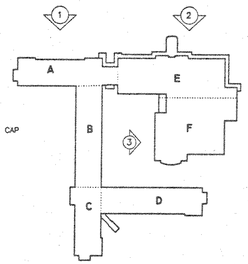

K:\DWG\MISC\SHEETS.dwg Wed Dec 30 14:05:49 1992 S K T ARCHITECTS, PC.

SKT

STATE OF ALABAMA – LICENSED – JAMES K. MASSEY – REGISTERED ARCHITECT

WEST CAMPUS LIVING/LEARNING COMPLEX
ALABAMA A&M UNIVERSITY

SMITH, KRANERT, TOMBLIN & ASSOCIATES
A.I.A.
ARCHITECTS, P.C.
HUNTSVILLE
FLORENCE
ALABAMA


0 4' 8' 12'
REFERENCE SCALE: 1/8" = 1'-0"

JOB NUMBER
94001

DRAWN BY LNK CHECKED BY — DATE 8-21-95
REVISED


SHEET TITLE
EXTERIOR ELEVATIONS

SHEET NUMBER
A-16
OF 42

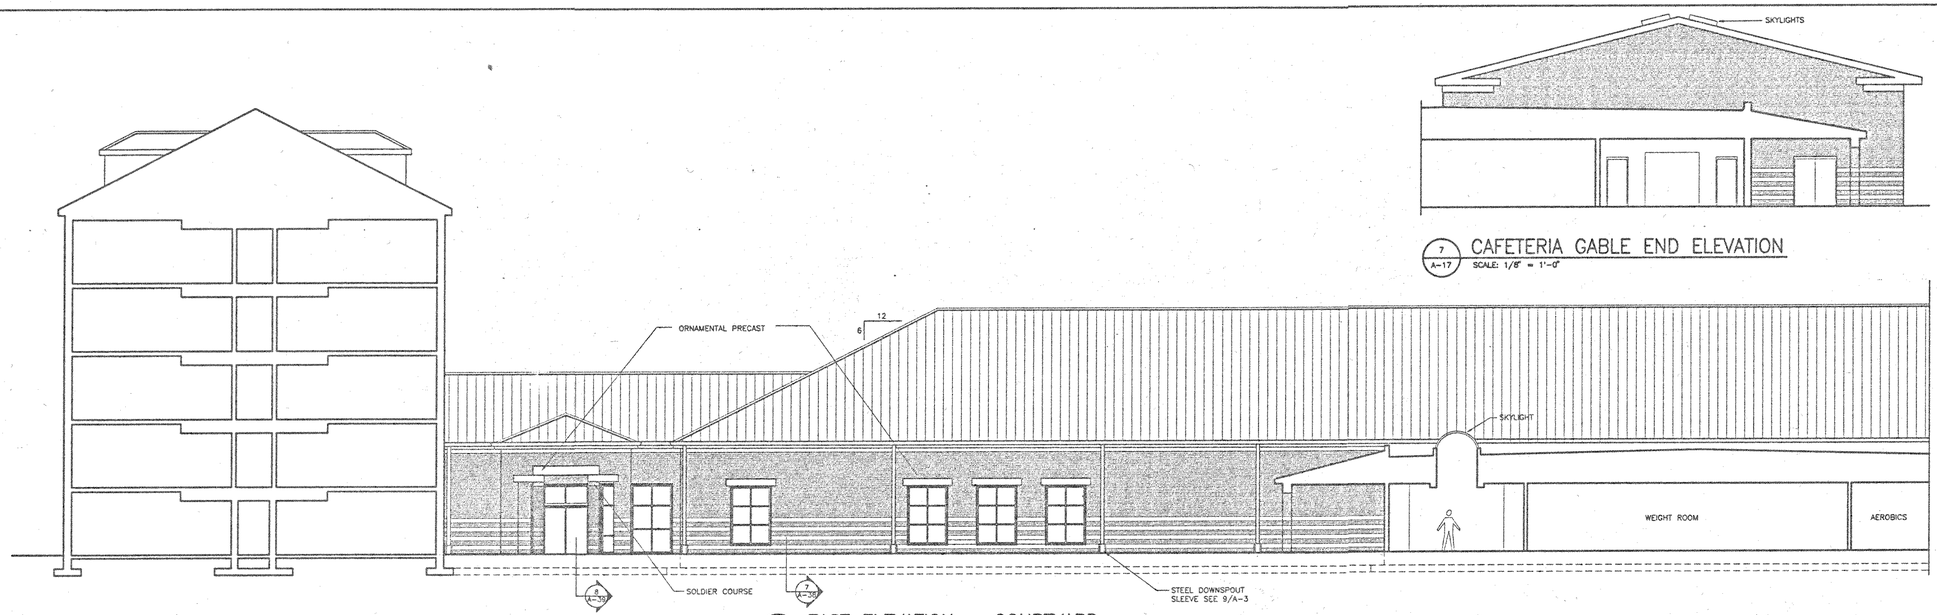

7 A-17 CAFETERIA GABLE END ELEVATION
SCALE: 1/8" = 1'-0"

4 A-17 EAST ELEVATION – COURTYARD
SCALE: 1/8" = 1'-0"

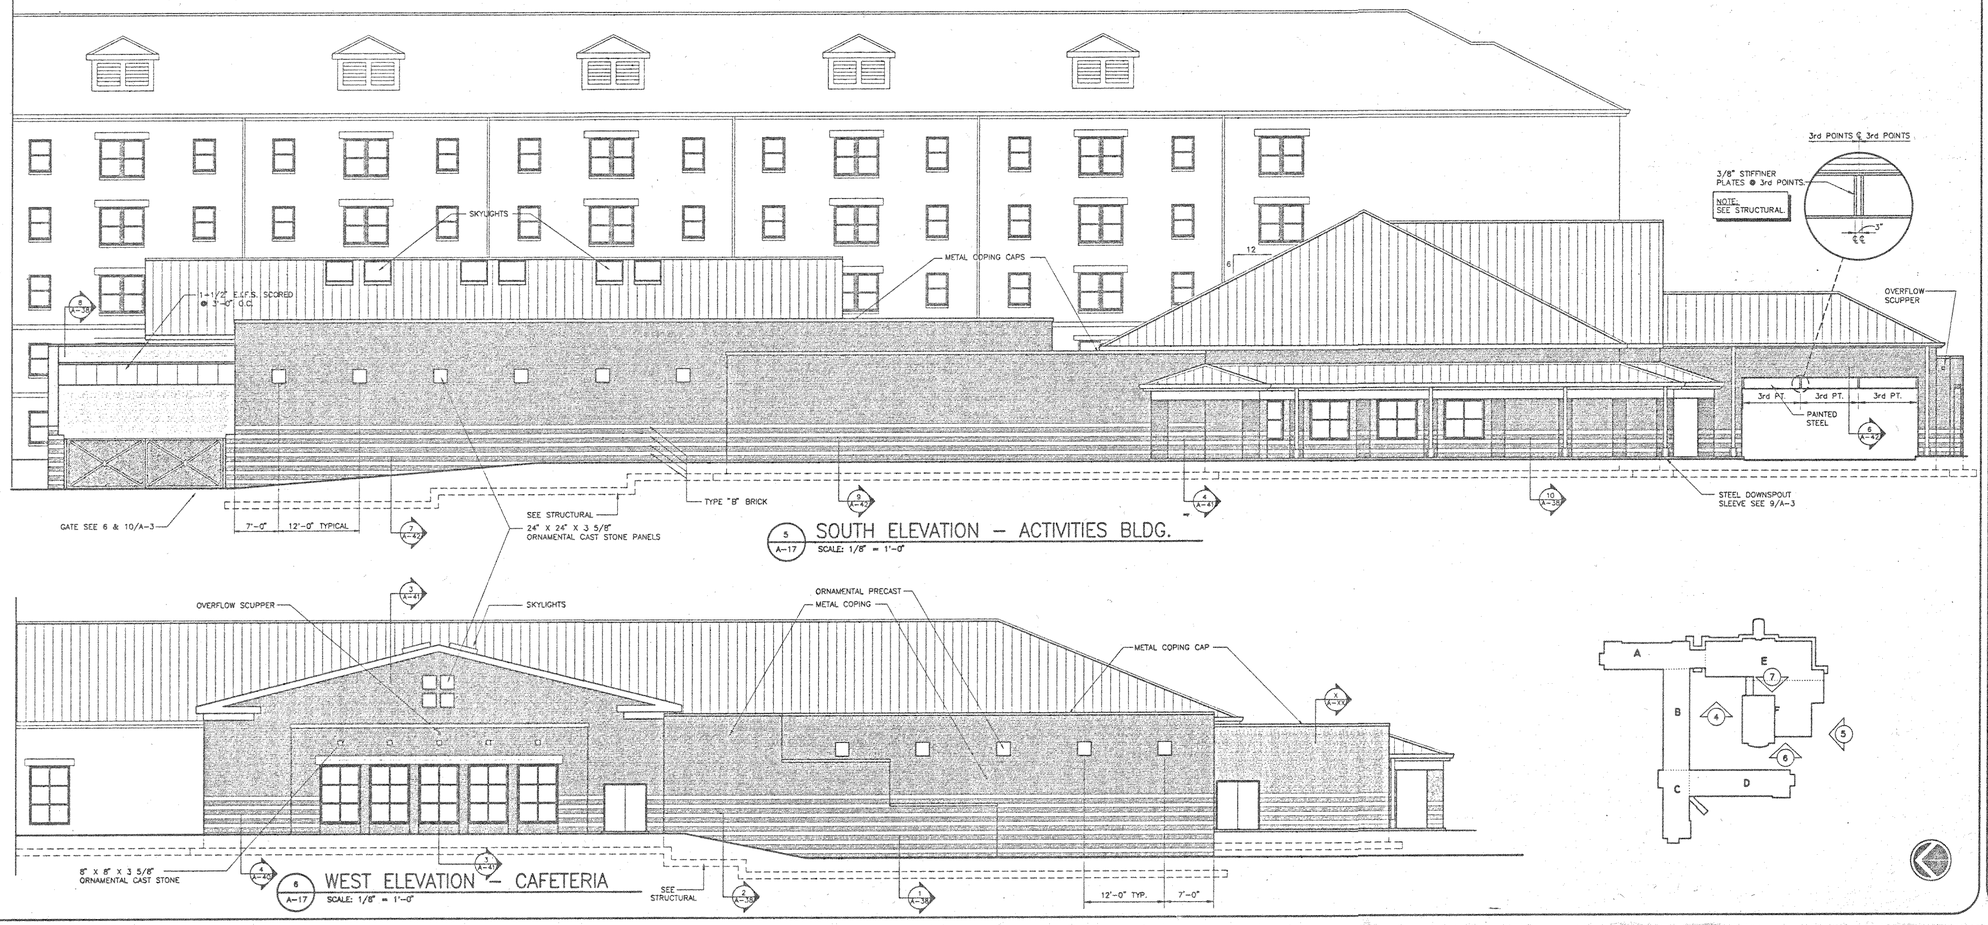

5 A-17 SOUTH ELEVATION – ACTIVITIES BLDG.
SCALE: 1/8" = 1'-0"

6 A-17 WEST ELEVATION – CAFETERIA
SCALE: 1/8" = 1'-0"

WEST CAMPUS LIVING/LEARNING COMPLEX
ALABAMA A&M UNIVERSITY

SMITH, KRANERT, & ASSOCIATES
ARCHITECTS, P.C.
A.I.A.
ALABAMA
HUNTSVILLE
FLORENCE

STATE OF ALABAMA
REGISTERED ARCHITECT

0 4' 8' 12'
REFERENCE SCALE: 1/8" = 1'-0"


JOB NUMBER
94001

LHK 6-21-95
DRAWN BY-CHECKED BY-DATE
REVISED


SHEET TITLE
EXTERIOR ELEVATIONS

SHEET NUMBER
A-17
OF 42


\DWG\ARKIT\WESTLEV Wed Dec 30 12:53:34 1992 S K I ARCHITECTS, PC.

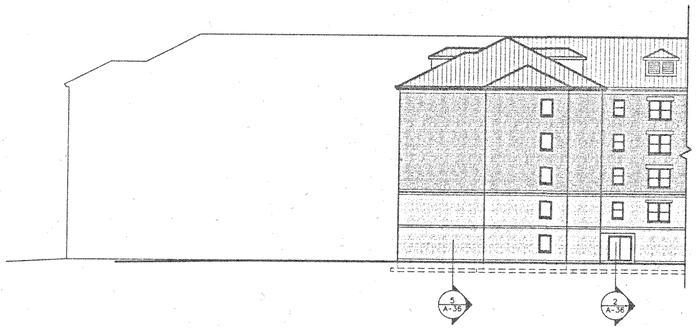


8 / A-18 NORTH ELEVATION – DORMITORY
SCALE: 1/16" = 1'-0"

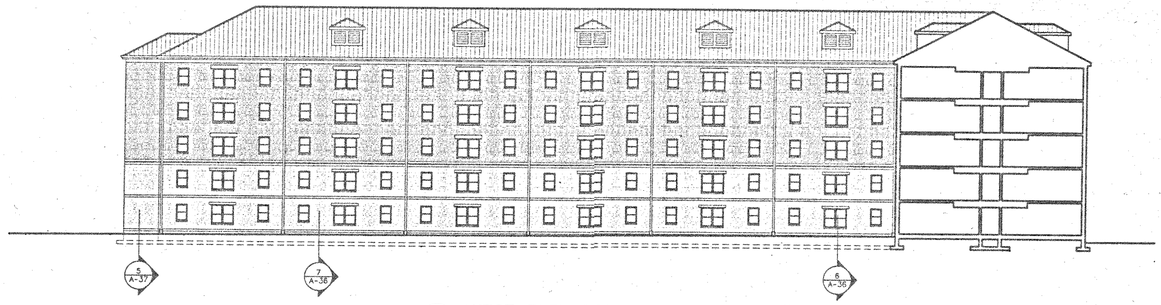


9 / A-18 WEST ELEVATON – COURTYARD
SCALE: 1/16" = 1'-0"

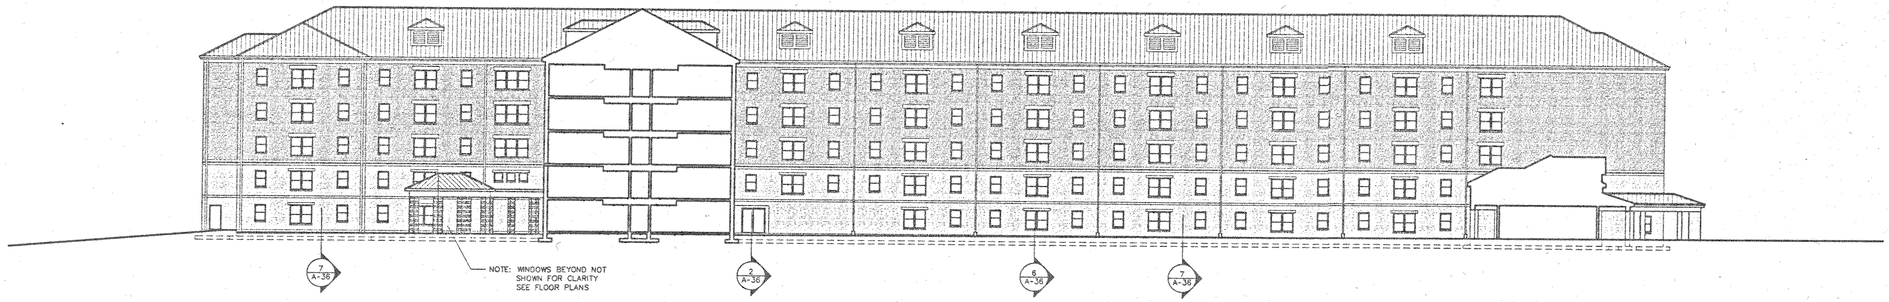


10 / A-18 NORTH ELEVATION – COURTYARD
SCALE: 1/16" = 1'-0"

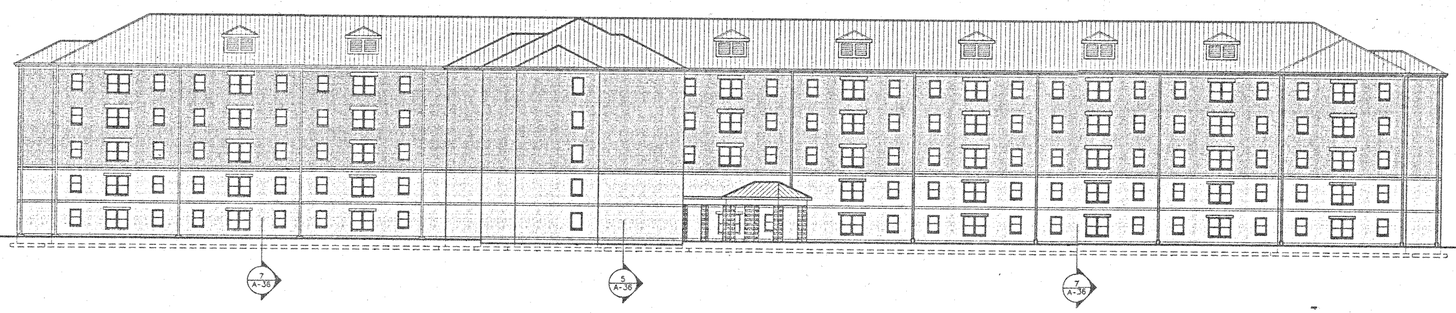

11 / A-18 WEST ELEVATION – DORMITORY
SCALE: 1/16" = 1'-0"

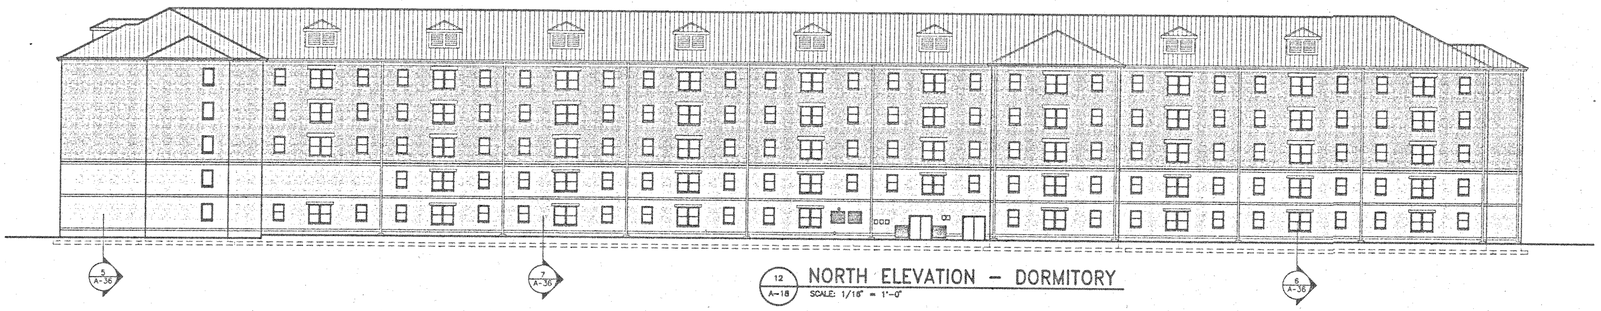

12 / A-18 NORTH ELEVATION – DORMITORY
SCALE: 1/16" = 1'-0"

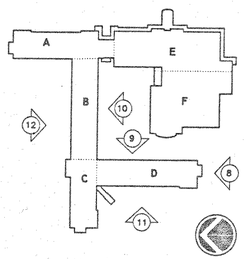

STATE OF ALABAMA
REGISTERED ARCHITECTS

WEST CAMPUS LIVING/LEARNING COMPLEX
ALABAMA A&M UNIVERSITY

SMITH, KRANERT, TOWBLIN & ASSOCIATES
ARCHITECTS, P.C.
FLORENCE HUNTSVILLE
ALABAMA

0 4' 8' 12'
REFERENCE SCALE: 1/8" = 1'-0"

JOB NUMBER
94001

UHK 8-21-95
DRAWN BY–CHECKED BY–DATE

REVISED

SHEET TITLE
EXTERIOR ELEVATIONS

SHEET NUMBER
A-18
OF 42

K:\DWG\AMGS1\WS1ELEV2 wed Dec 30 12:18:02 1992 S K T ARCHITECTS, PC.

DOOR SCHEDULE

	DOOR NO.	DOOR TYPE	DOOR SIZE WIDTH	DOOR SIZE HEIGHT	DOOR SIZE THK	DOOR MATERIAL	FRAME MATERIAL	FRAME ELEV.	DOOR DETAILS HEAD	DOOR DETAILS JAMB	DOOR DETAILS SILL	FIRE RATING	DOOR SIGN	REMARKS
* SUITES E106, E118, W108 HAVE ONLY ONE BEDROOM — TYPICAL DISCRETE SUITE (SEE NOTE)	SUITE ENTRANCE (A)	A	3'-0"	7'-0"	1 3/4"	WOOD	WOOD	A	15	16	30	C LABEL	T.B.D.	45 MIN
	COAT CLOSET (B)	A	2'-6"	7'-0"	1 3/4"	WOOD	WOOD	A	15	16	30			
	LIVING/BEDROOM (C)	A	3'-0"	7'-0"	1 3/4"	WOOD	WOOD	A	15	16	30			
	MECHANICAL ENTRANCE (E)	A	2'-0"	7'-0"	1 3/4"	WOOD	WOOD	A	15	16	30			
	SUITE ENTRANCE (A)	A	3'-0"	7'-0"	1 3/4"	WOOD	WOOD	B	5	6	30	C LABEL		45 MIN
	COAT CLOSET (B)	A	2'-6"	7'-0"	1 3/4"	WOOD	WOOD	B	5	6	30	C LABEL	T.B.D.	45 MIN
	LIVING/BEDROOM (F)	A	3'-0"	7'-0"	1 3/4"	WOOD	WOOD	A	15	16	30			
	SUITE TOILET (G)	A	3'-0"	7'-0"	1 3/4"	WOOD	WOOD	A	15	16	30			
	MECHANICAL ENTRANCE (E)	A	2'-0"	7'-0"	1 3/4"	WOOD	WOOD	A	15	16	30			
	E107A	A	3'-0"	7'-0"	1 3/4"	WOOD	WOOD	B	5	6	30	C LABEL		45 MIN
	E107B/107C	A	3'-0"	7'-0"	1 3/4"	WOOD	WOOD	A	15	16	30	C LABEL	T.B.D.	45 MIN
	E107C/107F	A	3'-0"	7'-0"	1 3/4"	WOOD	WOOD	A	15	16	30			
	E107D/107F	G	PAIR 2'-6"	7'-0"	1 3/4"	WOOD	WOOD	A	15	16	30			
	E107H	A	3'-0"	7'-0"	1 3/4"	WOOD	WOOD	B	5	6	30	C LABEL		
	E109	C	3'-0"	7'-0"	1 3/4"	WOOD	WOOD	B	5	6	30			45 MIN
	E120A	K	PAIR 3'-0"	7'-0"	1 3/4"	HOL MET		B	1	2	29		T.B.D.	
	E120B/121	A	3'-0"	7'-0"	1 3/4"	WOOD	WOOD	B	5	6	30	B LABEL	T.B.D.	1 1/2 HR - 1528 OPEN 180d
	E122A/122B	A	3'-0"	7'-0"	1 3/4"	WOOD	WOOD	B	5	6	30	B LABEL	T.B.D.	1 1/2 HR
	E123	A	3'-0"	7'-0"	1 3/4"	WOOD	WOOD	B	5	6	30		T.B.D.	
	E124	A	3'-0"	7'-0"	1 3/4"	WOOD	WOOD	B	5	6	30	20 MIN	T.B.D.	
	E125	D	3'-0"	7'-0"	1 3/4"	HOL MET		B	1	2	29			
	E126	A	3'-0"	7'-0"	1 3/4"	WOOD	WOOD	B	5	6	30			
	E127A	A	3'-0"	7'-0"	1 3/4"	WOOD	WOOD	B	5	6	30	20 MIN	T.B.D.	
	E127B	D	3'-0"	7'-0"	1 3/4"	WOOD	WOOD	B	5	6	30	C LABEL	T.B.D.	45 MIN
	E127C	A	3'-0"	7'-0"	1 3/4"	WOOD	WOOD	B	5	6	30	20 MIN		
	E128/228/328/428/528	A	3'-0"	7'-0"	1 3/4"	WOOD	WOOD	A	15	16	30			
	E129/229/329/429/529	A	3'-0"	7'-0"	1 3/4"	WOOD	WOOD	B	5	6	30	C LABEL	T.B.D.	45 MIN
	E130/230/330/430/530	A	3'-0"	7'-0"	1 3/4"	WOOD	WOOD	B	5	6	30	20 MIN	T.B.D.	
	E131	H	PAIR 3'-0"	7'-0"	1 3/4"	WOOD	WOOD	B	5	6	30	B LABEL	T.B.D.	1 1/2 HR - OPEN 180d
	E133A	F	3'-0"	7'-0"	1 3/4"	HOL MET		B	1	2	29			
	E133B/333/333/433/533	B	3'-0"	7'-0"	1 3/4"	WOOD	WOOD	B	5	6	30			
	E134A/134B	B	3'-0"	7'-0"	1 3/4"	WOOD	WOOD	B	5	6	30	B LABEL	T.B.D.	1 1/2 HR
	E135A/235/335/435/535	B	3'-0"	7'-0"	1 3/4"	WOOD	WOOD	B	5	6	30	B LABEL	T.B.D.	1 1/2 HR
	E135B	F	3'-0"	7'-0"	1 3/4"	HOL MET		B	1	2	29			
	E136/138	A	3'-0"	7'-0"	1 3/4"	WOOD	WOOD	B	5	6	30	20 MIN	T.B.D.	
	E137A/137B	F	PAIR 3'-0"	7'-0"	1 3/4"	HOL MET		B	1	2	29			
	E210A	B	3'-0"	7'-0"	1 3/4"	WOOD	WOOD	B	5	6	30	20 MIN	T.B.D.	
	E210B/210C/210D	A	2'-6"	7'-0"	1 3/4"	WOOD	WOOD	A	15	16	30			
	E210E	A	2'-6"	7'-0"	1 3/4"	WOOD	WOOD	B	5	6	30	C LABEL		45 MIN
	E213A/1331/1431/531	A	3'-0"	7'-0"	1 3/4"	WOOD	WOOD	B	5	6	30			
	E231B	A	2'-6"	7'-0"	1 3/4"	WOOD	WOOD	B	5	6	30	B LABEL	T.B.D.	45 MIN
	E236	A	3'-0"	7'-0"	1 3/4"	WOOD	WOOD	B	5	6	30	20 MIN	T.B.D.	
	A106A/206A/306A/406A/506A	B	3'-0"	7'-0"	1 3/4"	WOOD	WOOD	B	5	6	30	20 MIN	T.B.D.	
	W106B/206B/306B/406B/506B	A	2'-6"	7'-0"	1 3/4"	WOOD	WOOD	B	5	6	30	C LABEL		45 MIN
	W107A	A	3'-0"	7'-0"	1 3/4"	WOOD	WOOD	B	5	6	30	C LABEL	T.B.D.	45 MIN
	W107B/107G	A	3'-0"	7'-0"	1 3/4"	WOOD	WOOD	A	15	16	30			
	W107C/107E	A	3'-0"	7'-0"	1 3/4"	WOOD	WOOD	A	15	16	30			
	W107D/107F	G	PAIR 2'-6"	7'-0"	1 3/4"	WOOD	WOOD	A	15	16	30			
	W107H	A	2'-6"	7'-0"	1 3/4"	WOOD	WOOD	B	5	6	30	C LABEL		45 MIN
	W120A/120B	L	PAIR 3'-0"	7'-0"	1 3/4"	ALUM/GLASS	–	–	27	28	29			
	W121/221/321/421/521	B	3'-0"	7'-0"	1 3/4"	WOOD	WOOD	B	5	6	30			
	W122	E	3'-0"	7'-0"	1 3/4"	ALUM/GLASS	–	–	–	–	–			
	W123	A	3'-0"	7'-0"	1 3/4"	WOOD	WOOD	B	5	6	30	20 MIN	T.B.D.	
	W124	A	3'-0"	7'-0"	1 3/4"	WOOD	WOOD	B	5	6	30	20 MIN	T.B.D.	UNDERCUT DOOR 3/4"
	W125/225/325/425/525	A	3'-0"	7'-0"	1 3/4"	WOOD	WOOD	B	5	6	30	20 MIN	T.B.D.	
	W126/226/326/426/526	A	3'-0"	7'-0"	1 3/4"	WOOD	WOOD	B	5	6	30	20 MIN	T.B.D.	UNDERCUT DOOR 3/4"
	W127/227/327/427/527	A	3'-0"	7'-0"	1 3/4"	WOOD	WOOD	B	5	6	30	B LABEL	T.B.D.	1 1/2 HR
	W128A/228/328/428/528	B	3'-0"	7'-0"	1 3/4"	WOOD	WOOD	B	5	6	30	B LABEL	T.B.D.	1 1/2 HR
	W128B	F	3'-0"	7'-0"	1 3/4"	HOL MET		B	1	2	29			1 1/2 HR
	W129A/229/329/429/529	B	3'-0"	7'-0"	1 3/4"	WOOD	WOOD	B	5	6	30	B LABEL	T.B.D.	
	W129B	F	3'-0"	7'-0"	1 3/4"	HOL MET		B	1	2	29			1 1/2 HR
	W130A/230/330/430/530	B	3'-0"	7'-0"	1 3/4"	WOOD	WOOD	B	5	6	30	B LABEL	T.B.D.	
	W130B	F	3'-0"	7'-0"	1 3/4"	HOL MET		B	1	2	29			1 1/2 HR
	W131	B	3'-0"	7'-0"	1 3/4"	WOOD	WOOD	B	5	6	30		T.B.D.	
	W132	B	3'-0"	7'-0"	1 3/4"	WOOD	WOOD	B	5	6	30		T.B.D.	
	W208A	B	3'-0"	7'-0"	1 3/4"	WOOD	WOOD	B	5	6	30	C LABEL	T.B.D.	45 MIN
	W208B/208C/208D	A	2'-0"	7'-0"	1 3/4"	WOOD	WOOD	A	15	16	30			
	W208E	A	2'-0"	7'-0"	1 3/4"	WOOD	WOOD	B	5	6	30	C LABEL		45 MIN
	W220/320/420/520	A	3'-0"	7'-0"	1 3/4"	WOOD	WOOD	B	5	6	30	C LABEL		45 MIN
	W222/322/422/522	A	3'-0"	7'-0"	1 3/4"	WOOD	WOOD	B	5	6	30	C LABEL		45 MIN
	W223/323/423/523	A	3'-0"	7'-0"	1 3/4"	WOOD	WOOD	B	5	6	30	C LABEL	T.B.D.	45 MIN
	W224	A	3'-0"	7'-0"	1 3/4"	WOOD	WOOD	B	5	6	30	C LABEL		45 MIN
ATTIC	601	D	3'-0"	7'-0"	1 3/4"	HOL MET		A	15	16	16 SIM	C LABEL		SILL HT. 12" ABOVE ATTIC FLOOR
	602	D	3'-0"	7'-0"	1 3/4"	HOL MET		A	15	16	16 SIM	C LABEL		SILL HT. 12" ABOVE ATTIC FLOOR
	603	D	3'-0"	7'-0"	1 3/4"	HOL MET		A	15	16	16 SIM	C LABEL		SILL HT. 12" ABOVE ATTIC FLOOR

EAST WING – LIVING & LEARNING COMPLEX	A101A/101B/101C/101D	L	PAIR 3'-0"	7'-0"	1 3/4"	ALUM/GLASS	–	27	28	29				
	A102A	H	PAIR 4'-0"	7'-0"	1 3/4"	WOOD	A	15	16	30				
	A102B/102C	L	PAIR 3'-0"	6'-8"	1 3/4"	HOL MET	C	11	12	35	A LABEL			
	A103	L	PAIR 3'-0"	7'-0"	1 3/4"	ALUM/GLASS	–	27	28	29				
	A104	D	3'-0"	7'-0"	1 3/4"	HOL MET	B	5	6	35	A LABEL	T.B.D.		
	A106A	H	PAIR 3'-0"	7'-0"	1 3/4"	WOOD	A	15	16	30	20 MIN	T.B.D.		
	A106B	B	3'-0"	7'-0"	1 3/4"	WOOD	A	15	16	30	20 MIN	T.B.D.		
	A107	A	3'-0"	7'-0"	1 3/4"	WOOD	A	15	16	30		T.B.D.		
	A108A	B	3'-0"	7'-0"	1 3/4"	WOOD	A	15	16	30				
	A108B	D	3'-0"	7'-0"	1 3/4"	HOL MET	B	5	6	29				
	A110A	C	3'-0"	7'-0"	1 3/4"	WOOD	A	15	16	30	20 MIN	T.B.D.		
	A110B	B	3'-0"	7'-0"	1 3/4"	WOOD	A	15	16	30	20 MIN			
	A112	C	3'-0"	7'-0"	1 3/4"	WOOD	A	15	16	30	20 MIN	T.B.D.		
	A113	A	3'-0"	7'-0"	1 3/4"	WOOD	A	15	16	30		T.B.D.		
	A114A	C	3'-0"	7'-0"	1 3/4"	WOOD	A	15	16	30	20 MIN	T.B.D.		
	A114B	A	3'-0"	7'-0"	1 3/4"	WOOD	A	15	16	30	20 MIN	T.B.D.		
	A115	A	3'-0"	7'-0"	1 3/4"	WOOD	A	15	16	30	20 MIN	MEN		
	A116	A	3'-0"	7'-0"	1 3/4"	WOOD	A	15	16	31				UNDERCUT 3/4"
	A117	A	3'-0"	7'-0"	1 3/4"	WOOD	A	15	16	31	C LABEL	T.B.D.		UNDERCUT 3/4" /45 MIN
	A118	A	3'-0"	7'-0"	1 3/4"	WOOD	A	15	16	30	20 MIN	WOMEN		
	A119	A	3'-0"	7'-0"	1 3/4"	WOOD	A	15	16	31				UNDERCUT 3/4"
	A120	C	3'-0"	7'-0"	1 3/4"	WOOD	A	15	16	30	20 MIN	T.B.D.		
	A121A/121B/121C/121D	L	PAIR 3'-0"	7'-0"	1 3/4"	ALUM/GLASS	–	27	28	29				
	A124	E	3'-0"	7'-0"	1 3/4"	ALUM/GLASS	–	27	28	29				
	A125A	B	3'-0"	7'-0"	1 3/4"	WOOD	A	15	16	30	20 MIN			
	A125B	B	3'-0"	7'-0"	1 3/4"	WOOD	A	15	16	30	20 MIN	T.B.D.		
	A125C	D	3'-0"	7'-0"	1 3/4"	HOL MET	B	25	26	29				
	A126	A	3'-0"	7'-0"	1 3/4"	WOOD	A	15	16	30		T.B.D.		
	A127	B	3'-0"	7'-0"	1 3/4"	WOOD	A	15	16	30	20 MIN	T.B.D.		
	A128	A	3'-0"	7'-0"	1 3/4"	WOOD	A	15	16	30	C LABEL	ELECTRICAL		45 MIN
	A129A/129B	H	PAIR 3'-0"	7'-0"	1 3/4"	WOOD	A	21	22	33	20 MIN	T.B.D.		
	A130	A	3'-0"	7'-0"	1 3/4"	WOOD	A	15	16	30	20 MIN	T.B.D.		
	A131	A	3'-0"	7'-0"	1 3/4"	WOOD	A	17	18	32	20 MIN	WOMEN		UNDERCUT 3/4"
	A132	A	3'-0"	7'-0"	1 3/4"	WOOD	A	17	18	32	20 MIN	MEN		UNDERCUT 3/4"
	A133	A	3'-0"	7'-0"	1 3/4"	WOOD	A	15	16	30		T.B.D.		
	A134	A	3'-0"	7'-0"	1 3/4"	WOOD	A	17	18	32	20 MIN	T.B.D.		UNDERCUT 3/4"
	A136A	H	PAIR 3'-0"	7'-0"	1 3/4"	WOOD	A	17	18	31	20 MIN	T.B.D.		
	A136B	K	PAIR 3'-0"	7'-0"	1 3/4"	HOL MET	B	25	26	29				
	A137A/137B	H	PAIR 3'-0"	7'-0"	1 3/4"	WOOD	A	21	22	30	20 MIN	T.B.D.		
	A138A	H	PAIR 3'-0"	7'-0"	1 3/4"	WOOD	A	17	18	30	20 MIN	T.B.D.		
	A138B	B	3'-0"	7'-0"	1 3/4"	WOOD	A	17	18	30	20 MIN	T.B.D.		
	A139A/139B	B	3'-0"	7'-0"	1 3/4"	WOOD	A	19	20	30	20 MIN	T.B.D.		
	A140A	H	PAIR 3'-0"	7'-0"	1 3/4"	WOOD	A	15	16	30		T.B.D.		
	A140B/140C	K	PAIR 3'-0"	7'-0"	1 3/4"	HOL MET	B	25	26	29				
	A141	A	3'-0"	7'-0"	1 3/4"	WOOD	A	17	18	31	20 MIN	T.B.D.		
	A142A/142B	G	PAIR 3'-0"	7'-0"	1 3/4"	WOOD	A	17	18	30	20 MIN			
	A143A/143B	A	3'-0"	7'-0"	1 3/4"	WOOD	B	9	10	35	A LABEL	T.B.D.		
	A143C/144	F	3'-0"	7'-0"	1 3/4"	WOOD	A	15	16	30		T.B.D.		
	A146	A	3'-0"	7'-0"	1 3/4"	WOOD	A	15	16	34		MEN		UNDERCUT 3/4"
	A147	A	3'-0"	7'-0"	1 3/4"	WOOD	A	15	16	30		T.B.D.		UNDERCUT 3/4"
	A148	A	3'-0"	7'-0"	1 3/4"	WOOD	A	15	16	34		WOMEN		UNDERCUT 3/4"
	A149	A	3'-0"	7'-0"	1 3/4"	WOOD	A	15	16	30		T.B.D.		UNDERCUT 3/4"
	A150	D	3'-0"	7'-0"	1 3/4"	HOL MET	A	15	16	30		T.B.D.		UNDERCUT 3/4"
	A152A	K	PAIR 3'-0"	7'-0"	1 3/4"	HOL MET	B	25	26	29				
	A152B	C	PAIR 3'-0"	7'-0"	1 3/4"	WOOD	A	15	16	30		T.B.D.		
	A153	A	4'-0"	7'-0"	1 3/4"	WOOD	A	15	16	31	B LABEL	T.B.D.		
	A154	A	3'-0"	7'-0"	1 3/4"	WOOD	A	15	16	30		T.B.D.		
	A155	A	2'-6"	7'-0"	1 3/4"	WOOD	A	15	16	30		T.B.D.		
	A156	C	3'-0"	7'-0"	1 3/4"	HOL MET	A	15	16	30		T.B.D.		
	A157A/157B	D	3'-0"	7'-0"	1 3/4"	HOL MET	B	9	10	35	A LABEL	T.B.D.		AUTOMATIC CLOSER (SEE SPEC.)
	A158A/158B	K	PAIR 3'-0"	7'-0"	1 3/4"	HOL MET	B	25	26	29				

LEGEND OF ABBREVIATIONS

HOL MET	–	HOLLOW METAL
VCT	–	VINYL COMPOSITION TILE
CONC.	–	SEALED CONCRETE
PT	–	PORCELAIN TILE
RECESSED MAT	–	RECESSED MAT
RESIL	–	RESILIENT BASE 4"
QT	–	QUARRY TILE
CER.TILE (CT)	–	CERAMIC TILE
BRICK	–	BRICK
CMUP	–	CONCRETE MASONARY UNIT PAINTED
CMUEP	–	CONCRETE MASONARY UNIT EPOXY PAINTED
GBP	–	GYPSUM BOARD PAINTED
GBEP	–	GYPSUM BOARD EPOXY PAINTED
GB	–	GYPSUM BOARD UNFINISHED
VWC	–	VINYL WALL COVERING
AC TILE #	–	ACOUSTIC TILE (# – SEE SPECIFICATIONS)
STL. PTD.	–	STEEL PAINTED
PLANK	–	EXPOSED CONCRETE PLANK UNFINISHED
TEXT. CONC.	–	SPRAY TEXTURED CONCRETE PLANK

CEILING NOTATION SYSTEM

A.C. 2–22 F

ACOUSTICAL CEILING SPECIFICATION TYPE

UNIT SIZE
22 = 24x24
24 = 24x48

"F" FOR FINE LINE GRID
BLANK FOR STANDARD GRID


5/8" GLASS STOP

4"


1 A–19 WINDOW FRAME DETAILS
SCALE: 3" = 1'-0"

ROOM FINISH SCHEDULE


	ROOM NO.	ROOM NAME	FLOOR COVERING	FLOOR BASE	WALLS NORTH	WALLS EAST	WALLS SOUTH	WALLS WEST	CEILING FINISH	CEILING HGHT	REMARKS
* SUITES E106, E118, W108 HAVE ONLY ONE BEDROOM — TYPICAL SUITE	SEE PLAN FOR SUITE NO'S	KITCHEN	VCT	RESIL		CMUP GBP			A.C. 5–24	8'-0"	
		LIVING ROOM	VCT	RESIL		CMUP GBP			TEXT.CONC	9'-4"	
		BEDROOM	VCT	RESIL		CMUP GBP			TEXT.CONC	9'-4"	
		BATHROOM	CT	QT		GBEP CT			A.C. 5–24	8'-0"	
		SHOWER	CT	QT		CT			A.C. 5–24	PLANK	
		TOILET	CT	RESIL		GBP			A.C. 5–24	8'-0"	
		CLOSET	VCT	RESIL		GBP			A.C. 5–24	8'-0"	
		MECHANICAL	CONC	–		GB			–	–	
EAST WING – LIVING & LEARNING COMPLEX	E.107	RESIDENT APART.	VCT	RESIL	CMUP	CMUP	CMUP	CMUP	AC 5,6–24	8'-0"/9'-4"	SEE TYCAL SUITE FINISHES
	E.109	DESK	VCT	RESIL	CMUP	CMUP	CMUP	CMUP	A.C. 1–24	9'-0"	
	E.120	MECHANICAL	CONC	RESIL	CMUEP	CMUEP	CMUEP	CMUEP	PLANK	9'-4"	
	E.121	FIRE PUMP ROOM	CONC	RESIL	CMUEP	CMUEP	CMUEP	CMUEP	PLANK	9'-4"	
	E.122	ELECTRICAL	CONC	RESIL	CMUP	CMUP	CMUP	CMUP	PLANK	9'-4"	
	E.123	MAIL	VCT	RESIL	CMUP	CMUP	CMUP	CMUP	A.C. 1–24	8'-0"	
	E.124	MECHANICAL	CONC	RESIL	CMUP	CMUP	CMUP	CMUP	PLANK	9'-4"	
	E.125	ATM	CONC	RESIL	CMUP	CMUP	CMUP	CMUP	PLANK	9'-4"	
	E.126	ELECTRICAL	CONC	RESIL	CMUP	CMUP	CMUP	CMUP	PLANK	9'-4"	
	E.127	OFFICE	VCT	RESIL	CMUP	CMUP	CMUP	CMUP	A.C. 1–24	9'-0"	
	E.128/228/328/428/528	COMMUNICATIONS	CONC	RESIL	CMUP	CMUP	CMUP	CMUP	PLANK	9'-4"	
	E.129	ELEVATOR EQUIP.	CONC	RESIL	CMUP	CMUP	CMUP	CMUP	PLANK	9'-4"	
	E.130	TRASH	VCT	RESIL	CMUP	CMUP	CMUP	CMUP	A.C. 1–24	9'-0"	
	E.131	LOBBY	VCT	RESIL	CMUP	CMUP	CMUP	CMUP	A.C. 1–24	9'-0"	PORCELAIN TILE FLOOR ALTERNATE
	E.132/232/332/432/532	ELEVATOR LOBBY	VCT	RESIL	CMUP	CMUP	CMUP	CMUP	A.C. 1–24	9'-0"	
	E.133/233/333/433/533	STAIRWELL	CONC	RESIL @ LANDING	CMUP	CMUP	CMUP	CMUP	STL. PTD.	9'-4"	5TH FLOOR CEILING TO HAVE AC 1–24
	E.134/234/334/434/534	CORRIDOR	VCT	RESIL	CMUP	CMUP	CMUP	CMUP	A.C. 1–24	9'-0"	
	E.135	STAIRWELL	CONC	RESIL @ LANDING	CMUP	CMUP	CMUP	CMUP	STL. PTD.	9'-4"	
	E.135,229,329,429,529	HOUSE. KEEPING	VCT	RESIL	CMUEP	CMUEP	CMUP	CMUP	PLANK	9'-4"	5TH FLOOR CEILING TO HAVE AC 1–24
	E.137	CORRIDOR	VCT	RESIL	CMUP	CMUP	CMUP	CMUP	A.C. 1–24	8'-0"	
	E.138	W.C.	CT	CT	CMUEP	CMUEP	CMUP	CMUP	A.C. 1–24	8'-0"	
	E.210	LAUNDRY	VCT	RESIL	GBP	GBP	GBP /CMUP	GBP	A.C. 1–24	8'-0"/9'-0"	
	E.229/329/429/529	HOUSE KEEPING	VCT	RESIL	CMUEP	CMUEP	CMUEP	CMUEP	PLANK	9'-4"	
	E.230/330/430/530	TRASH	VCT	RESIL	CMUP	CMUP	CMUP	GBP	A.C. 1–24	8'-0"	
	E.231/331/431/531	STUDY ROOM	CARPET 2	RESIL	CMUP	CMUP	CMUP	CMUP	A.C. 1–24	8'-0"	
	E.233/333/433/533	STAIRWELL	CONC	RESIL @ LANDING	CMUP	CMUP	CMUP	CMUP	STL. PTD.	9'-4"	
	E.234/334/434/534	CORRIDOR	VCT	RESIL	CMUP	CMUP	CMUP	CMUP	A.C. 1–24	9'-0"	5TH FLOOR CEILING TO HAVE AC 1–24
	E.235/335/435/535	STAIRWELL	VCT	RESIL @ LANDING	CMUP	CMUP	CMUP	CMUP	STL. PTD.	9'-4"	
	E.236/336/436/536	ELECTRICAL	CONC	RESIL	CMUP	CMUP	CMUP	CMUP	PLANK	9'-4"	5TH FLOOR CEILING TO HAVE AC 1–24
		ELEVATORS	VCT	–	–	–	–	–	–	–	
	W106/206/306/406/506	STUDY	CARPET 2	RESIL	–	CMUP	CMUP	CMUP	A.C. 1–24	8'-0"	VCT PATTERN TO BE DETERMINED
	W107	RESIDENT APART.	VCT	RESIL	CMUP	CMUP	CMUP	CMUP	A.C. 1–24	8'-0"	
	W120	AIRLOCK	VCT	RESIL	CMUP	CMUP	CMUP	CMUP	AC 5,6–24	8'-0"/9'-4"	SEE TYCAL SUITE FINISHES
	W121/221/321/421/521	LOBBY	VCT	RESIL	CMUP	CMUP	CMUP	CMUP	A.C. 1–24	8'-0"	PORCELAIN TILE FLOOR ALTERNATE
	W122	DESK	VCT	RESIL	CMUP	CMUP	CMUP	CMUP	A.C. 1–24	8'-0"	PORCELAIN TILE ALT (1ST FLOOR ONLY)
	W123	W.C.	CT	CT	CMUEP	CMUEP	CMUEP	CMUEP	A.C. 5–24	8'-0"	
	W124	COMMUNICATIONS	CONC	–	CMUP	CMUP	CMUP	CMUP	PLANK	9'-4"	
	W125/225/325/425/525	HOUSE. KEEPING	VCT	RESIL	CMUEP	CMUEP	CMUEP	CMUEP	PLANK	9'-4"	
	W126/226/326/426/526	TRASH	VCT	RESIL	GBP	GBP	CMUP	CMUP	A.C. 1–24	8'-0"	
	W127/227/327/427/527	STAIRWELL	CONC	RESIL @ LANDING	CMUP	CMUP	CMUP	CMUP	STL. PTD.	9'-4"	5TH FLOOR CEILING TO HAVE AC 1–24
	W128/228/328/428/528	STAIRWELL	CONC	RESIL @ LANDING	CMUP	CMUP	CMUP	CMUP	STL. PTD.	9'-4"	5TH FLOOR CEILING TO HAVE AC 1–24
	W129/229/329/429/529	STAIRWELL	CONC	RESIL @ LANDING	CMUP	CMUP	CMUP	CMUP	STL. PTD.	9'-4"	5TH FLOOR CEILING TO HAVE AC 1–24
	W130/230/330/430/530	STAIRWELL	CONC	RESIL @ LANDING	CMUP	CMUP	CMUP	CMUP	STL. PTD.	9'-4"	5TH FLOOR CEILING TO HAVE AC 1–24
	W131/231/331/431/531	CORRIDOR	VCT	RESIL	CMUP	CMUP	CMUP	CMUP	A.C. 1–24	8'-0"	
	W132/232/332/432/532	CORRIDOR	VCT	RESIL	CMUP	CMUP	CMUP	CMUP	A.C. 1–24	8'-0"	
	W.208	LAUNDRY	VCT	RESIL	CMUP	CMUP/GBP	GBP	GBP	A.C. 1–24	8'-0"/9'-0"	
	W.220/320/420/520	STORAGE	VCT	RESIL	CMUP	CMUP	CMUP	CMUP	A.C. 1–24	8'-0"/9'-0"	
	W222/322/422/522	STORAGE	VCT	RESIL	CMUP	CMUP	CMUP	CMUP	A.C. 1–24	8'-0"	
	W223/323/423/523	COMMUNICATIONS	CONC	–	CMUP	CMUP	CMUP	CMUP	PLANK	9'-4"	
	W224	ELEVATOR EQUIP.	CONC	–	CMUP	CMUP	GBP	CMUP	PLANK	9'-4"	
		ELEVATORS	VCT	–	–	–	–	–	–	–	VCT PATTERN TO BE DETERMINED
ACTIVITIES BUILDING – LIVING & LEARNING COMPLEX	A.101	AIRLOCK	VCT	–	GLASS	GLASS	GLASS	GLASS	A.C. 4–22	10'-0"	PORCELAIN TILE FLOOR ALTERNATE
	A.102	LOBBY	VCT	RESIL	BRICK	GLASS	BRICK	GLASS	A.C. 4–22	10'-0"	PORCELAIN TILE FLOOR ALTERNATE
	A.104	MAIL	VCT	RESIL	CMUP	CMUP	CMUP	CMUP	A.C. 1–24	9'-0"	
	A.105	CORRIDOR	VCT	RESIL	VWC	VWC	VWC	VWC	A.C. 4–22	10'-0"/12'-0"	
	A.106	GAME ROOM	CARPET 2&2A	RESIL	GBP	GBP	GBP	GBP	A.C. 1–24	10'-0"	
	A.107	OFFICE	CARPET 2	RESIL	GBP	GBP	GBP	GBP	A.C. 1–24	10'-0"	
	A.108	KITCHEN	QT	QT	CT	CT	CT	CT	A.C. 1–24	10'-0"	
	A.109	SERVING	QT	QT	CT	CT	–	–	A.C. 5–24	10'-0"	
	A.110	SNACK BAR	VCT	RESIL	GBP	GBP	GBP	GBP	A.C. 1–24	10'-0"	
	A.111	SALON	VCT	RESIL	GBP	GBP	GBP	GBP	A.C. 4–22	10'-0"	
	A.112	RECEPTION	VCT	RESIL	GBP	GBP	GBP	GBP	A.C. 1–24	10'-0"	
	A.113	UTILITY	VCT	RESIL	GBP	GBP	GBP	GBP	A.C. 1–24	10'-0"	
	A.114	COMPUTER ROOM	CARPET 2	RESIL	GBP	GBP	GBP	GBP	A.C. 1–24	10'-0"	
	A.115	VEST.	VCT	RESIL	GBP	GBP	GBP	GBP	A.C. 1–24	9'-0"	
	A.116	WOMEN	CT	CT	CT	CT	CT	CT	A.C. 5–24	9'-0"	
	A.117	JANITOR	VCT	RESIL	GBEP	GBEP	GBEP	GBEP	A.C. 1–24	9'-0"	
	A.118	VEST.	VCT	RESIL	GBP	GBP	GBP	GBP	A.C. 1–24	9'-0"	
	A.119	MEN	CT	CT	CT	CT	CT	CT	A.C. 5–24	9'-0"	
	A.120	RETAIL STORE	CARPET 2&2A	RESIL	GBP	GBP	GBP	GBP	A.C. 1–24	10'-0"	
	A.121	AIRLOCK	VCT	RESIL	BRICK	GLASS	BRICK	GLASS	A.C. 4–22	10'-0"	PORCELAIN TILE FLOOR ALTERNATE
	A.122	LOBBY	VCT	RESIL	VWC	VWC	VWC	VWC	A.C. 4–22	10'-0"	
	A.123

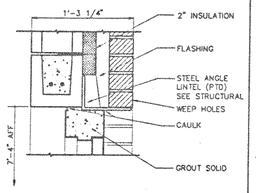


HEAD | 1

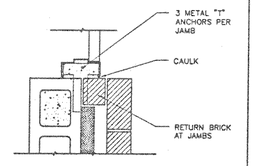


JAMB | 2

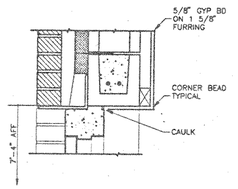


HEAD | 3

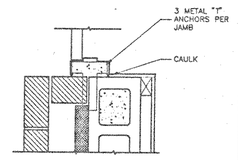


JAMB | 4

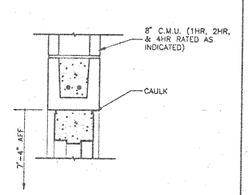


HEAD | 5

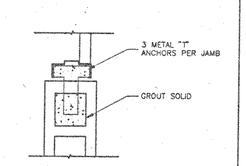


JAMB | 6

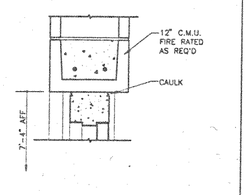


HEAD | 7

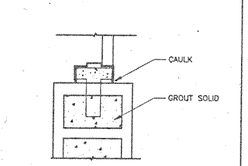


JAMB | 8

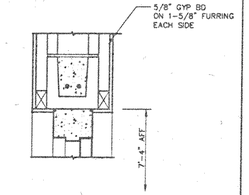


HEAD | 9

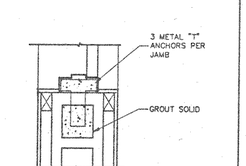


JAMB | 10

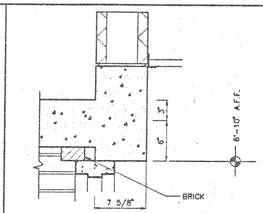


HEAD | 11

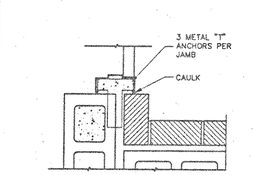


JAMB | 12

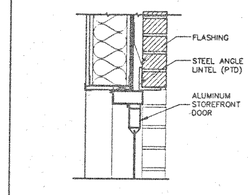

HEAD | 13

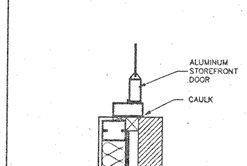


JAMB | 14

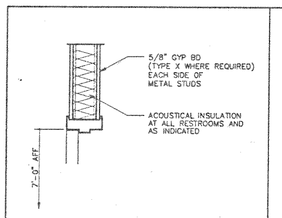


HEAD | 15

JAMB | 16

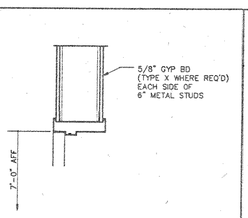


HEAD | 17

JAMB | 18

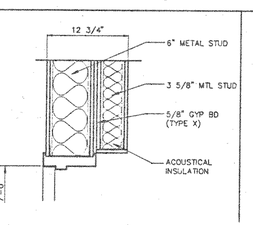


HEAD | 19

JAMB | 20

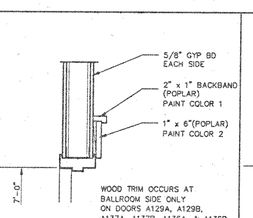


HEAD | 21

JAMB | 22

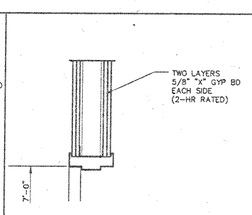


HEAD | 23

JAMB | 24

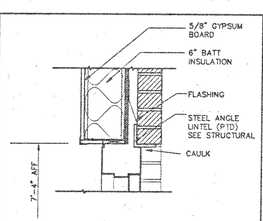


HEAD | 25


JAMB | 26

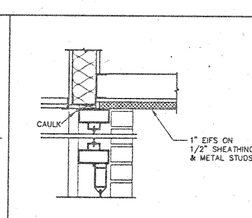


HEAD | 27

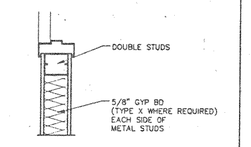


JAMB | 16

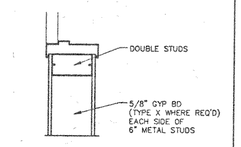


JAMB | 18

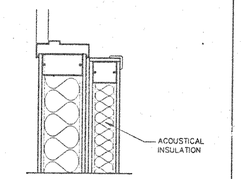


JAMB | 20

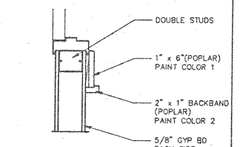


JAMB | 22

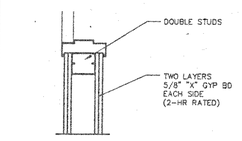


JAMB | 24

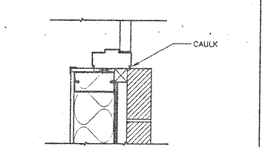


JAMB | 26

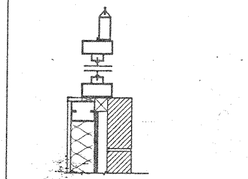


JAMB | 28

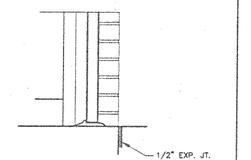


SILL | 29

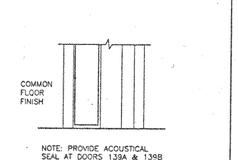


SILL | 30

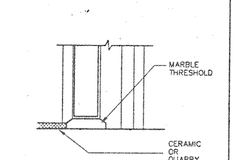


SILL | 31

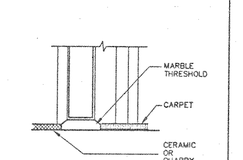


SILL | 32

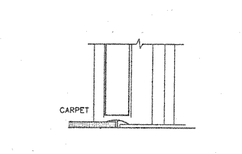

SILL | 33

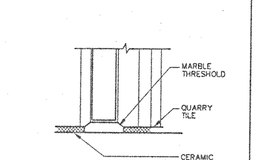

SILL | 34

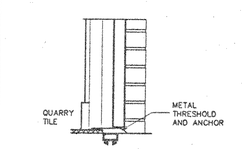

SILL | 35

NOTE: SEE STRUCTURAL DRAWINGS FOR ALL LINTEL SIZES

1 / A-20 DOOR DETAILS
SCALE: 1 1/2" = 1'-0"

M:\JOBS\94001\WEST\STDDOOR Wed Dec 30 11:10:19 1992 S K T ARCHITECTS, PC.

WEST CAMPUS LIVING/LEARNING COMPLEX
ALABAMA A&M UNIVERSITY

SMITH, KRANERT, TOMBLIN & ASSOCIATES
FLORENCE

KRANERT, TOMBLIN
A. I. A.
ALABAMA
ARCHITECTS, P.C.
HUNTSVILLE

STATE OF ALABAMA
REGISTERED ARCHITECTS


0 4' 8' 12'
REFERENCE SCALE: 1/8" = 1'-0"

JOB NUMBER
94001

LHK 8-21-95
DRAWN BY—CHECKED BY—DATE
REVISED


SHEET TITLE
DOOR DETAILS

SHEET NUMBER
A-20
OF 42

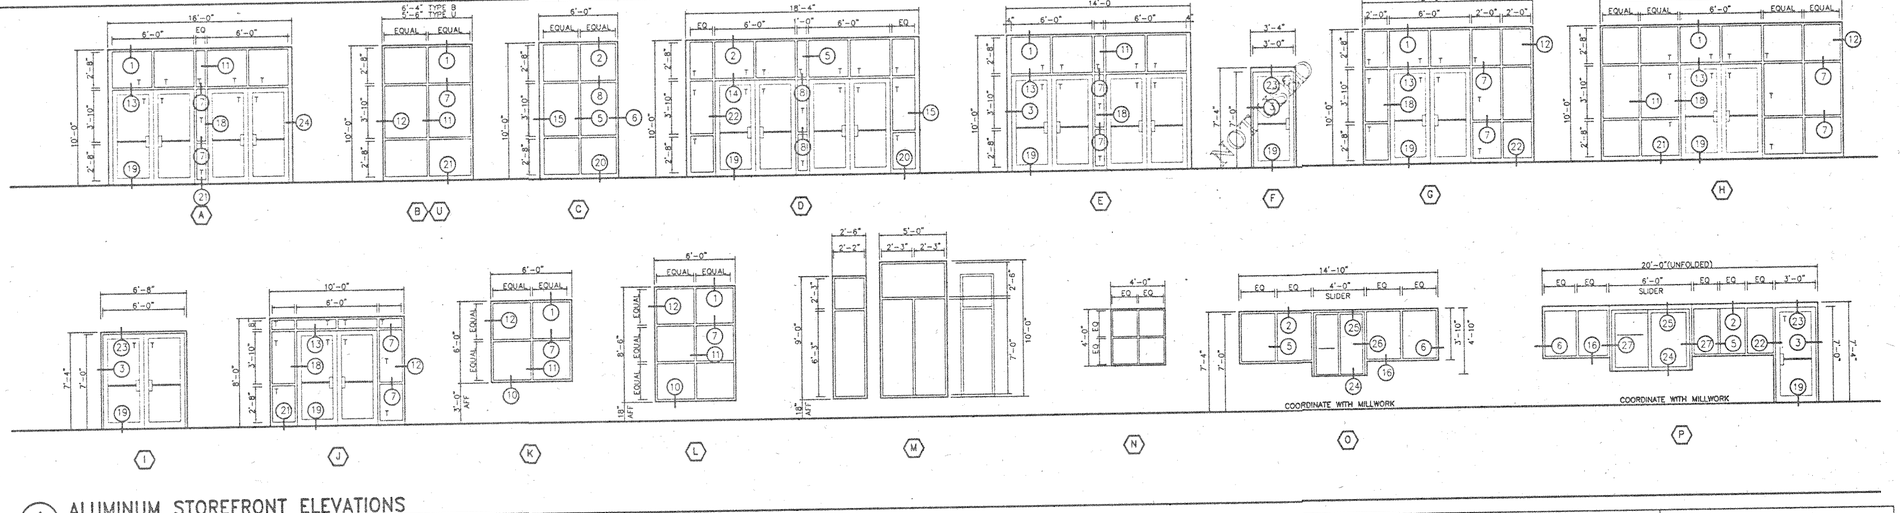


1/A-21 ALUMINUM STOREFRONT ELEVATIONS

SCALE: 1/4" = 1'-0"
"T" INDICATES TEMPERED GLAZING

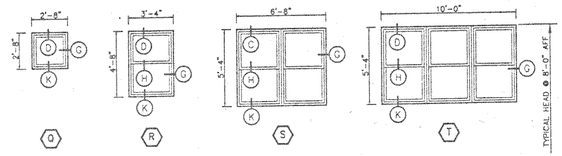


2/A-21 OPERABLE WINDOW ELEVATIONS

SCALE: 1/4" = 1'-0"
"T" INDICATES TEMPERED GLAZING

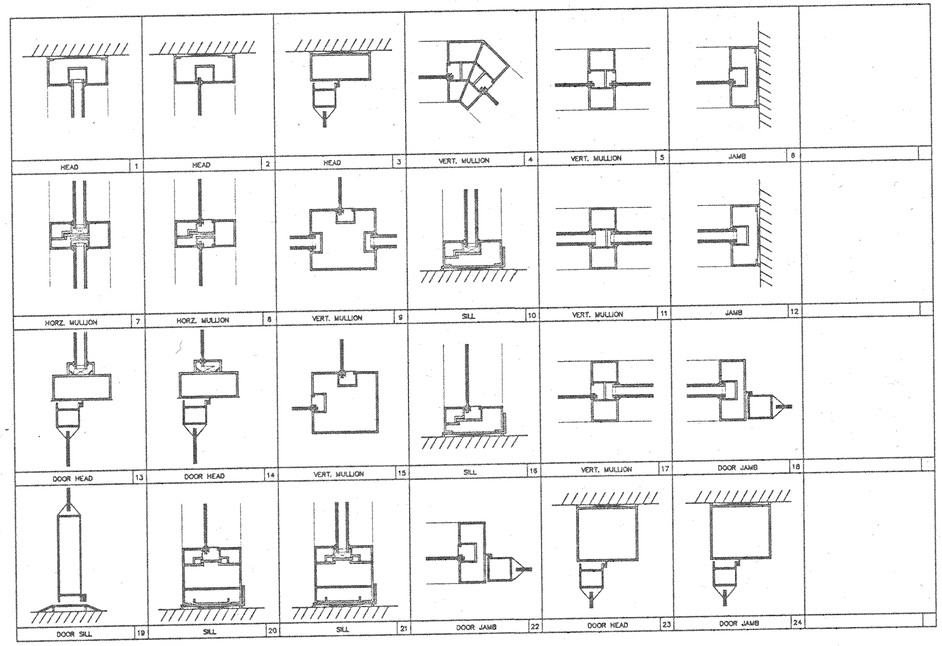

3/A-21 WINDOW DETAILS

SCALE: 3" = 1'-0"

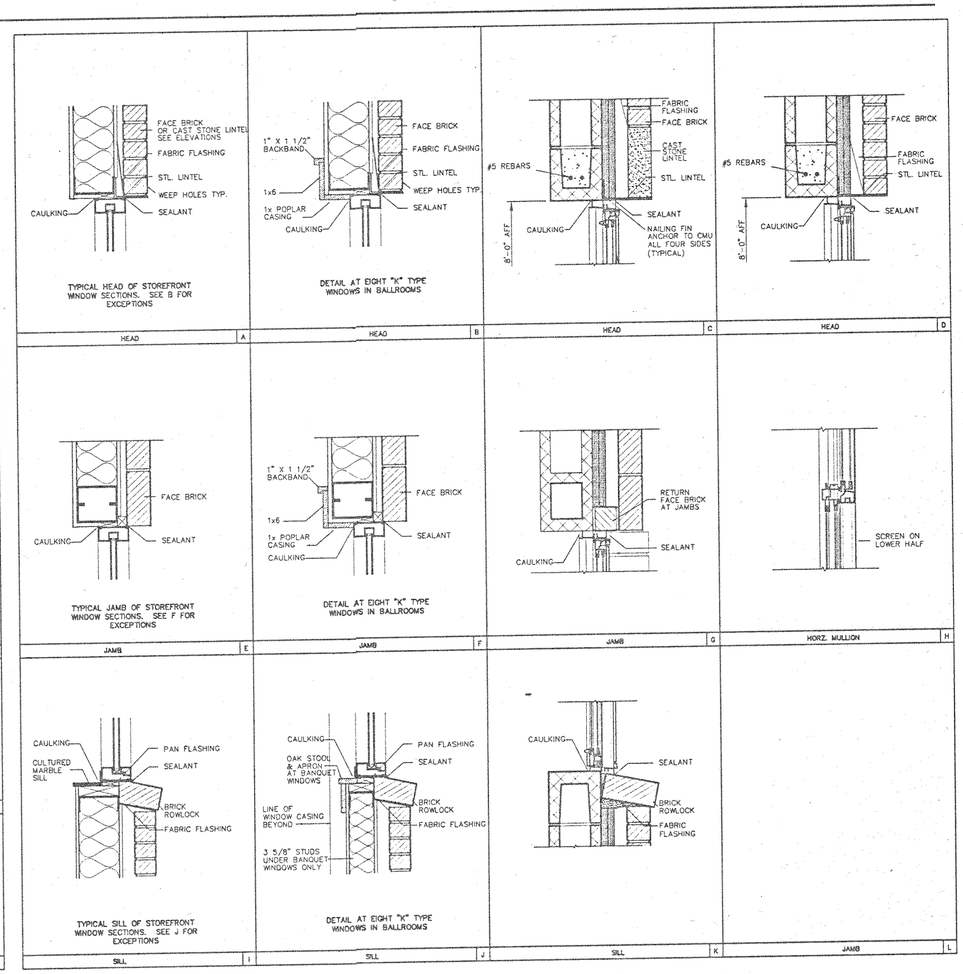

4/A-21 WINDOW DETAILS

SCALE: 1 1/2" = 1'-0"

STATE OF ALABAMA REGISTERED ARCHITECTS
SMITH, KRANERT, TOMBLIN & ASSOCIATES, P.C. ARCHITECTS FLORENCE HUNTSVILLE ALABAMA

WEST CAMPUS LIVING/LEARNING COMPLEX
ALABAMA A&M UNIVERSITY


0 4' 8' 12'
REFERENCE SCALE: 1/8" = 1'-0"

JOB NUMBER 94001


LHK 8-21-95
DRAWN BY—CHECKED BY—DATE
REVISED

SHEET TITLE
WINDOW ELEVATIONS & DETAILS


SHEET NUMBER
A-21
OF 42

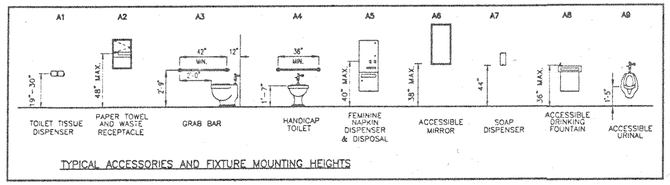


TYPICAL ACCESSORIES AND FIXTURE MOUNTING HEIGHTS

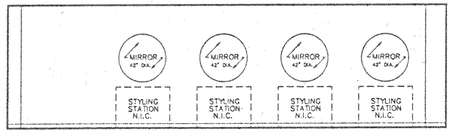


1 SALON A111 – NORTH

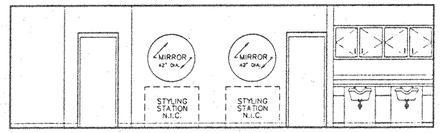


2 SALON A111 – SOUTH

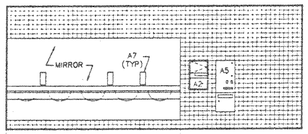


3 WOMENS A116 – NORTH

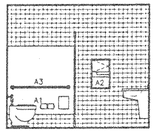


4 WOMENS A116 – WEST

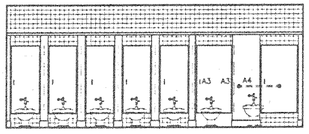


5 WOMENS A116 – SOUTH

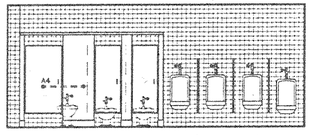


6 MENS A119 – NORTH

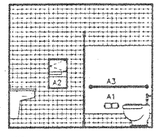


7 MENS A119 – WEST

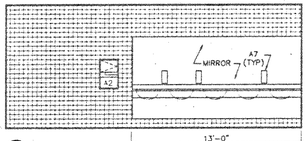


8 MENS A119 – SOUTH

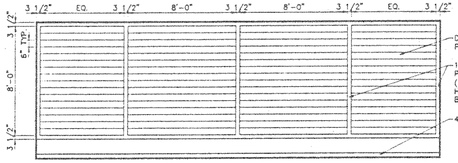


9 RETAIL A120 – NORTH

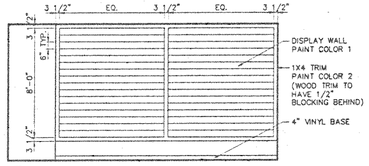


10 RETAIL A120 – WEST

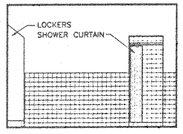


11 LOCKER A130 – EAST

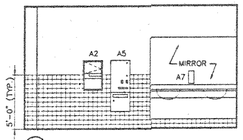


12 WOMEN A131 – NORTH

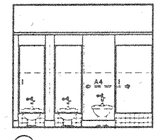


13 WOMENS A131 – SOUTH

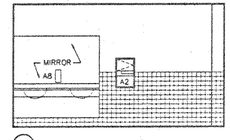


14 MENS A132 – SOUTH

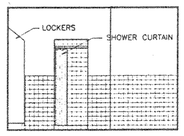


15 LOCKER A133 – EAST

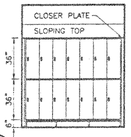


16 MEN/WOMEN/KITCHEN LOCKERS

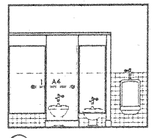


17 MENS A132–NORTH

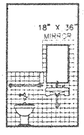


18 W.C. A147 – WEST

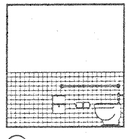


19 W.C. A147 – SOUTH

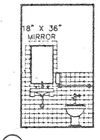


21 W.C. A149 – WEST

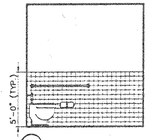


20 W.C. A149 – NORTH

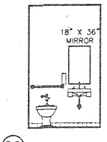


22 W.C. W123 – SOUTH

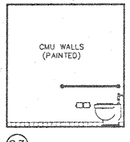


23 W.C. W123 – EAST

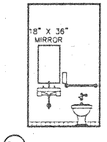


24 W.C. E138 – NORTH

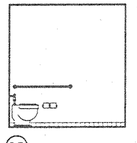


25 W.C. E138 – WEST

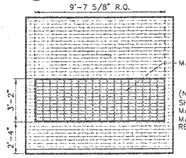


26 MAIL A104 – WEST

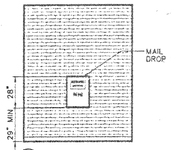


27 MAIL A104 – NORTH

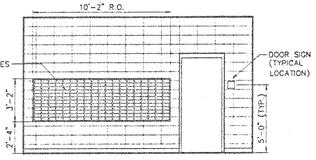

28 MAIL E123 – SW.

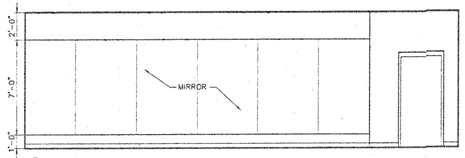


29 AEROBICS A139 – NORTH

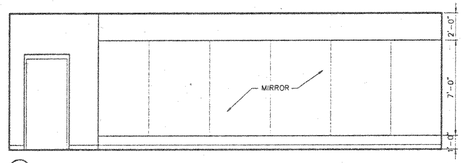

30 WEIGHT ROOM A138 – SOUTH


1 A-22 INTERIOR ELEVATIONS – ACTIVITIES BUILDING RESTROOMS

SCALE: 1/4" = 1'-0"

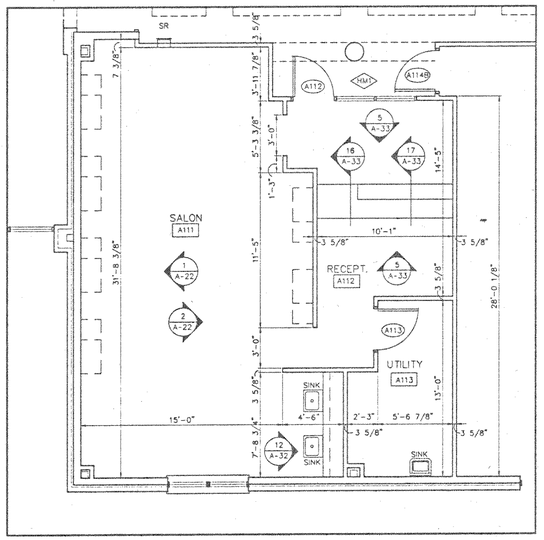


2 A-22 ENLARGED PLANS – SALON

SCALE: 1/4" = 1'-0"

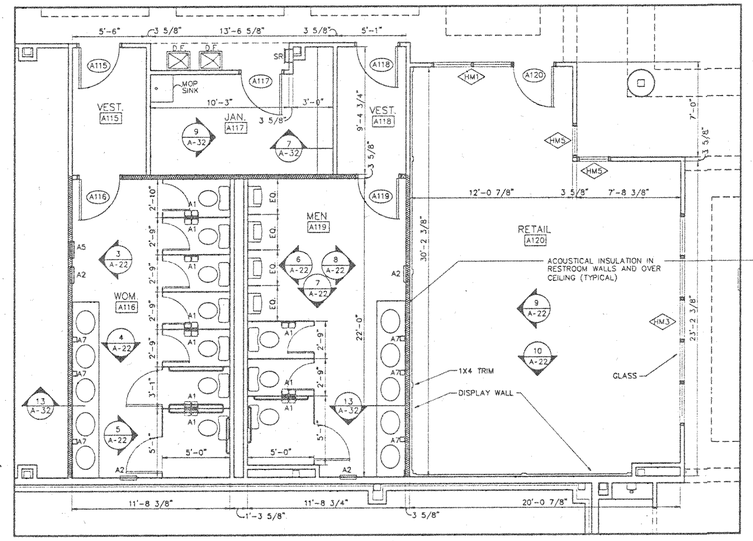

3 A-22 ENLARGED PLANS – RESTROOMS & RETAIL STORE

SCALE: 1/4" = 1'-0"

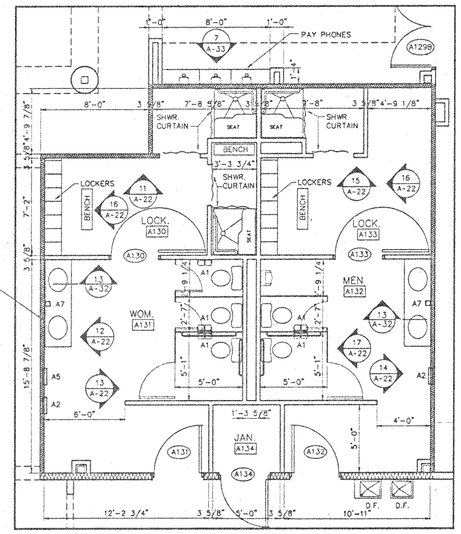

4 A-22 ENLARGED PLANS – RESTROOMS & LOCKERS

SCALE: 1/4" = 1'-0"

WEST CAMPUS LIVING/LEARNING COMPLEX
ALABAMA A&M UNIVERSITY
SMITH, KRANERT, TOMBLIN & ASSOCIATES, A.L.A.
ARCHITECTS, P.C.
FLORENCE ALABAMA HUNTSVILLE

STATE OF ALABAMA REGISTERED ARCHITECTS

0 4' 8' 12'

REFERENCE SCALE: 1/8" = 1'-0"

JOB NUMBER 94001


DRAWN BY	CHECKED BY	DATE
LHK		8-21-95

REVISED


SHEET TITLE: INTERIOR ELEVATIONS & ENLARGED PLANS

SHEET NUMBER: A-22 OF 42

\LONG_RANGE\SHEET.DGN 11:19 Wed Aug 16 21:50:47 1995 SKT Architects, P.C.

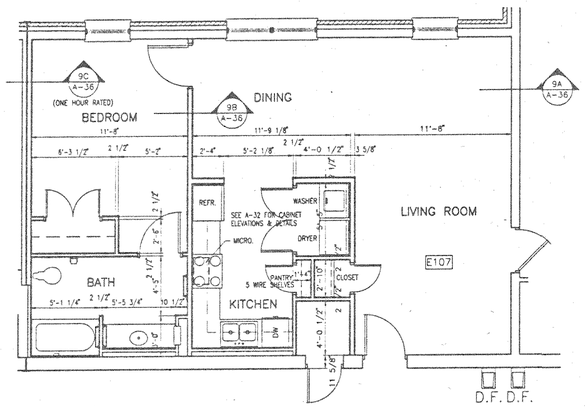


1 A-23 ENLARGED PLAN – APARTMENT E-107
SCALE: 1/4" = 1'-0"

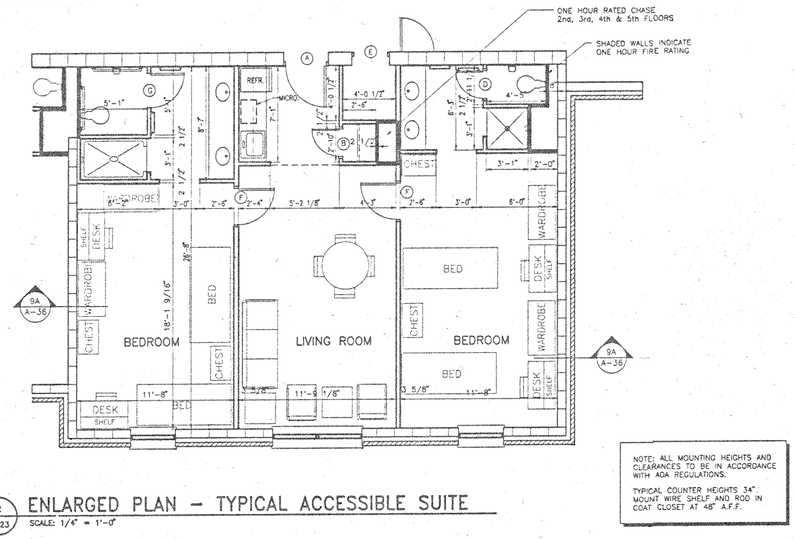


NOTE: ALL MOUNTING HEIGHTS AND CLEARANCES TO BE IN ACCORDANCE WITH ADA REGULATIONS.

TYPICAL COUNTER HEIGHTS 34". MOUNT WIRE SHELF AND ROD IN COAT CLOSET AT 48" A.F.F.


2 A-23 ENLARGED PLAN – TYPICAL ACCESSIBLE SUITE
SCALE: 1/4" = 1'-0"

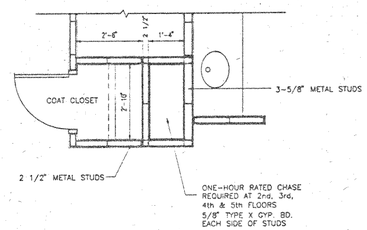


8 A-23 ENLARGED PLAN – TYPICAL SUITE MECHANICAL CHASE
SCALE: 1/2" = 1'-0"

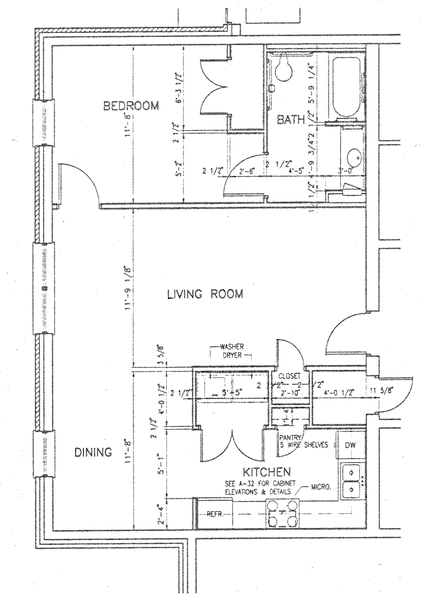


5 A-23 ENLARGED PLAN – APARTMENT W-107
SCALE: 1/4" = 1'-0"

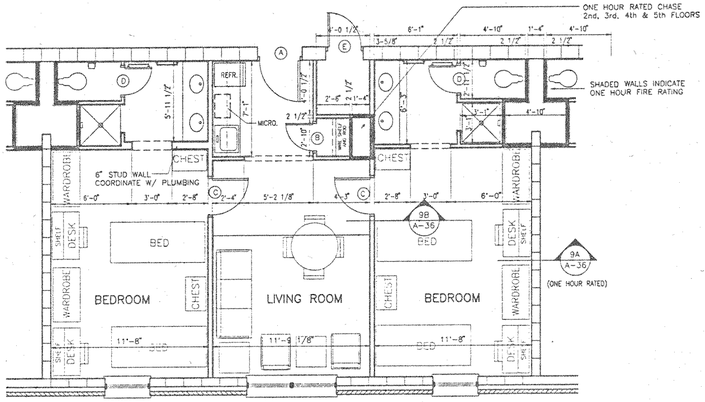


6 A-23 ENLARGED PLAN – TYPICAL SUITE
SCALE: 1/4" = 1'-0"

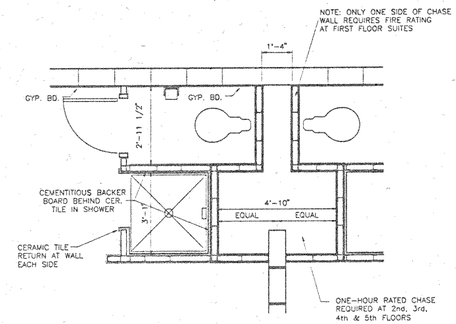

6 A-23 ENLARGED PLAN – TYPICAL CHASE BEHIND TOILETS
SCALE: 1/2" = 1'-0"

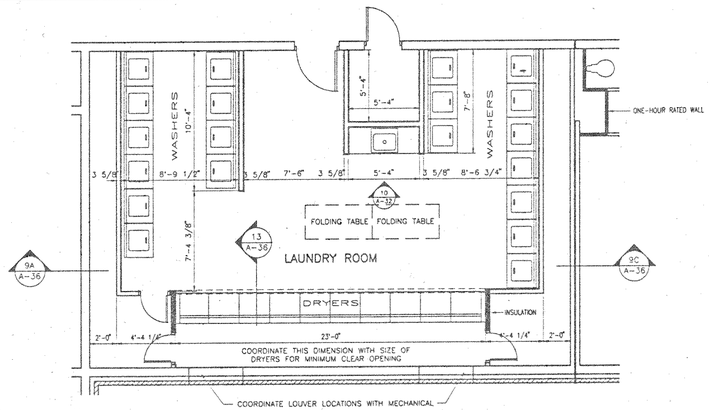

7 A-23 ENLARGED PLAN – LAUNDRY ROOM
SCALE: 1/4" = 1'-0"

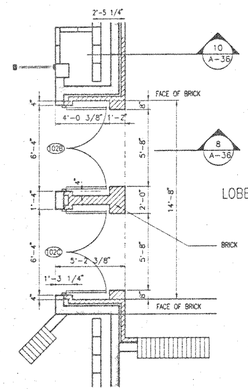

3 A-23 ENLARGED PLAN – DORM ENTRY
SCALE: 1/4" = 1'-0"

SMITH, KRANERT, TOMBLIN & ASSOCIATES, P.C.
A. I. A.
ALABAMA
ARCHITECTS, P.C.
HUNTSVILLE
FLORENCE

WEST CAMPUS LIVING/LEARNING COMPLEX
ALABAMA A&M UNIVERSITY

0 4' 8' 12'
REFERENCE SCALE: 1/8" = 1'-0"

JOB NUMBER 94001

LHK 8-21-95
DRAWN BY—CHECKED BY—DATE
REVISED


SHEET TITLE
ENLARGED PLANS

SHEET NUMBER A-23 OF 42


\DRAWINGS\Plot.RNG Thu Aug 17 10:14:08 1995 S K T ARCHITECTS, PC.

EQUIPMENT SCHEDULE			EQUIPMENT SCHEDULE		
ITEM	QTY.	DESCRIPTION / REMARKS	ITEM	QTY.	DESCRIPTION / REMARKS
1	2	DUNNAGE RACKS	51	1	POT SINK \ SINK SANITIZER
2	1	WORK TABLE	52	1	BOOSTER HEATER
3		OPEN NUMBER	53	2	DUCT RISERS
4	LOT	DRY STORAGE SHELVING	54	1	DISHWASHER
5	2	SHELVING	55	1	DISPOSER
6	1	WALK-IN COOLER	56	1	SILVER SOAK SINK
7	1	COOLER CONDENSING UNIT	57	1	CLEAN DISHTABLE
8	1	COOLER EVAPORATOR	58	1	SOILED DISHTABLE/CONVEYOR
9		WALK-IN FREEZER	59	1	SINK SANITIZER
10	1	FREEZER CONDENSING UNIT	60	8	CEREAL DISPENSER
11	1	FREEZER EVAPORATOR	61	3	GLASS RACK
12	1	WALK-IN COOLER	62	1	ICE MACHINE/BIN
13	1	COOLER CONDENSING UNIT	63	1	PASS-THRU REFRIGERATOR
14	1	COOLER EVAPORATOR	64	1	BACK COUNTER
15	LOT	COOLER/FREEZER SHELVING	65	1	PASS-THRU WARMING CABINET
16	3	PORTABLE PAN RACKS	66	1	BACK COUNTER
17	1	REFRIGERATOR	67	1	HOT FOOD COUNTER
18	1	MIXER 60 QT.	68	1	PASTRY COUNTER
19	2	INGREDIENT BIN	69	2	BAG-N-BOX
20	1	BAKERS TABLE	70	1	DELI COUNTER
21	1	PROOFING CABINET	71	1	EXHAUST FAN
22	1	LANDING TABLE	72	LOT	FIRE PROTECTION SYSTEM
23	8	PAN RACK	73	1	PREP COUNTER
24	3	HAND SINK	74	1	SALAD BAR
25	2	REFRIGERATOR	75	2	SOUP WELL
26	1	WORKTABLE/SINK / POT RACK	76	1	GRIDDLE
27	1	FREEZER	77	1	TRAY COUNTER
28	1	EXHAUST HOOD	78	1	CONDIMENT STAND
29	2	EXHAUST FAN	79	1	ICE CREAM DISPENSER
30	2	MAKE-UP AIR FAN	80	2	SOFT SERV SHROUD
31	1	PIZZA OVEN	81	2	WAFFLE BAKER
32	1	PANT LEG DUCT	82	1	COFFEE MAKER N.I.K.E.C.
33	LOT	FRYERS W/FILTER	83	1	JUICE DISPENSER N.I.K.E.C.
34	1	GRIDDLE W/STAND	84	1	ICED TEA DISPENSER N.I.K.E.C.
35	1	OPEN TOP RANGE	85	1	ICE/SODA DISPENSER N.I.K.E.C.
36	1	CHAR BROILER	86	1	BEVERAGE COUNTER
37	1	CONVECTION OVEN	87	1	CONVEYOR TOASTER
38	1	BAKE OVEN	88	1	CUP DISPENSER
39	1	PRE RINSE SPRAY UNIT	89	1	CORNER FILLER
40	1	BRAISING PAN	90	1	EQUIPMENT STAND
41	2	DRAIN TROUGH	91	1	BACK COUNTER
42	1	KETTLE 40 GAL.			
43	1	STEAMER			
44	1	WORKTABLE/SINK			
45	1	PASS-THROUGH REFRIGERATOR			
46	1	WORKTABLE/SINK			
47	1	FOOD CUTTER			
48	1	PREPERATION TABLE/SINK			
49	1	DISPOSER			
50	1	SLICER/STAND			N.I.K.E.C.-NOT IN KITCHEN EQUIPMENT CONTRACT

3 / A-24 KITCHEN EQUIPMENT SCHEDULE
NO SCALE

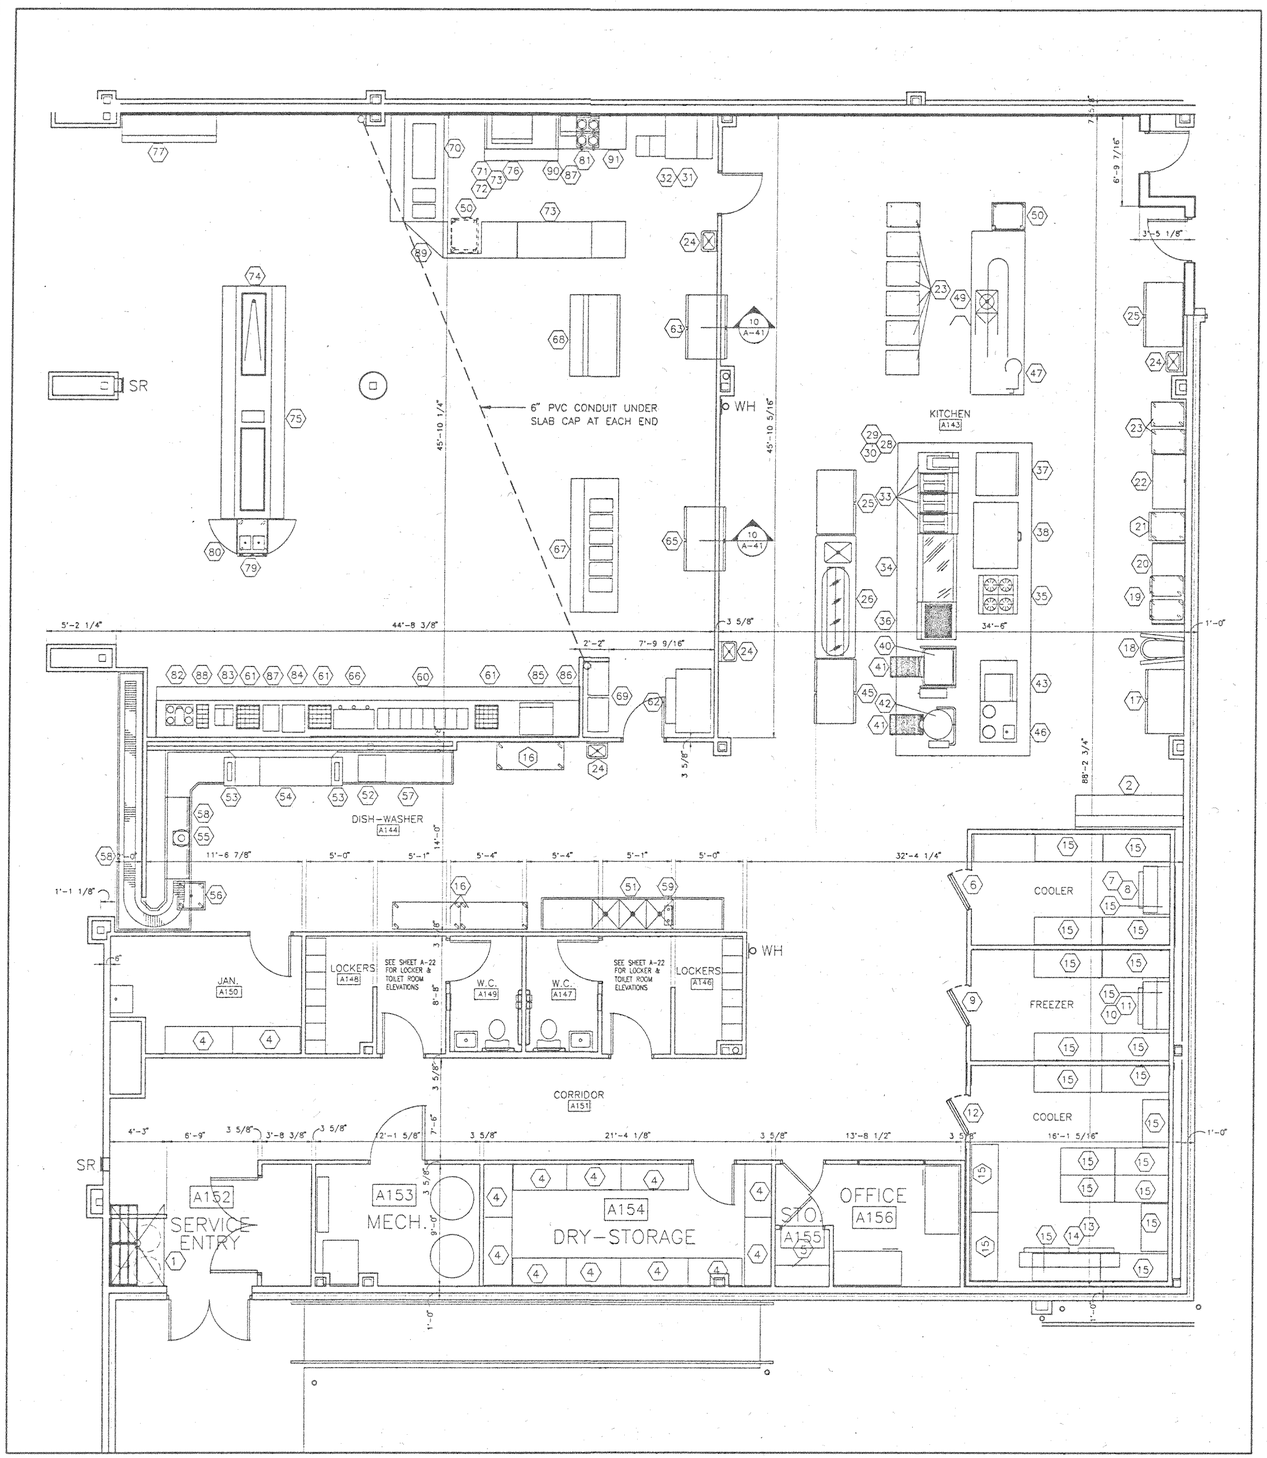

1 / A-24 ENLARGED PLAN – KITCHEN AND SERVING AREA
SCALE: 1/4" = 1'-0"

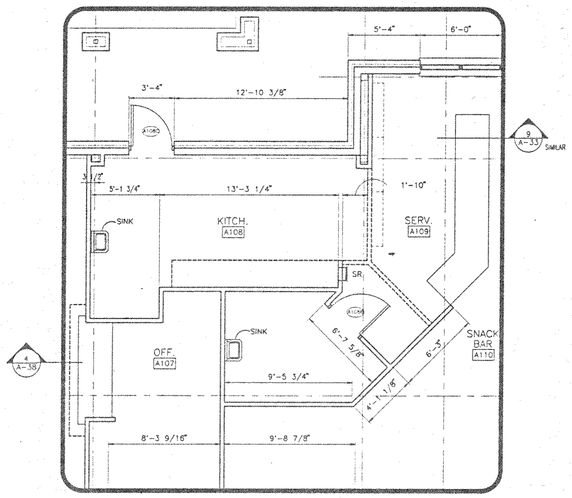

NOTE: SNACK BAR EQUIPMENT TO BE PROVIDED BY CONTRACT VENDOR

2 / A-24 ENLARGED PLAN – SNACK BAR KITCHEN
SCALE: 1/4" = 1'-0"

WEST CAMPUS LIVING/LEARNING COMPLEX
ALABAMA A&M UNIVERSITY

SMITH, KRANERT, TOMBLIN & ASSOCIATES
FLORENCE

SMITH, KRANERT, TOMBLIN
A. I. A.
ALABAMA
ARCHITECTS, P.C.
HUNTSVILLE

REFERENCE SCALE: 1/8" = 1'-0"

JOB NUMBER 94001


DRAWN BY-CHECKED BY-DATE 8-21-95

REVISED


SHEET TITLE
KITCHEN EQUIPMENT LAYOUT PLAN

SHEET NUMBER A-24 OF 42


K:\JOBS\94001\SHEETS\A24.DWG Thu Aug 17 15:41:43 1995 SKT ARCHITECTS, PC

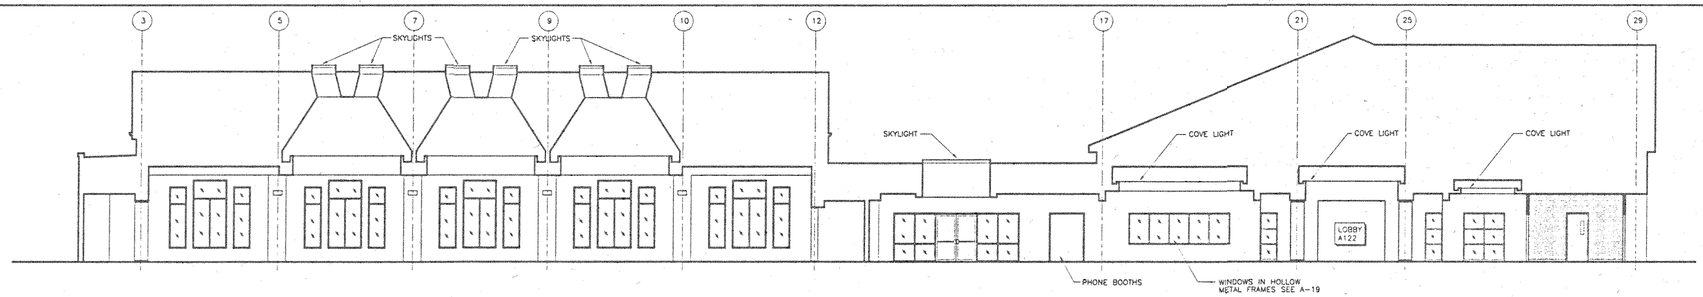


1 A-25 INTERIOR ELEVATION – CAFETERIA NORTH WALL
SCALE: 1/8" = 1'-0"

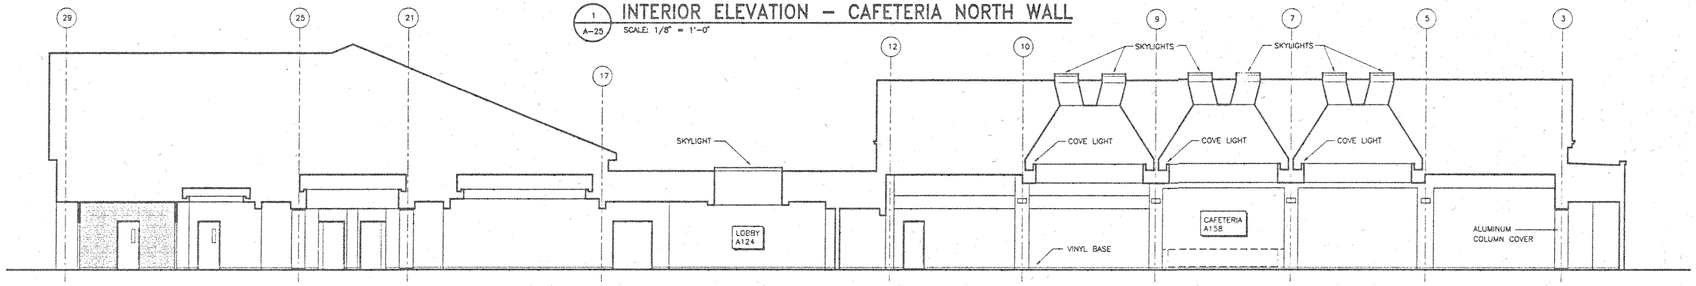


2 A-25 INTERIOR ELEVATION – CAFETERIA SOUTH WALL
SCALE: 1/8" = 1'-0"

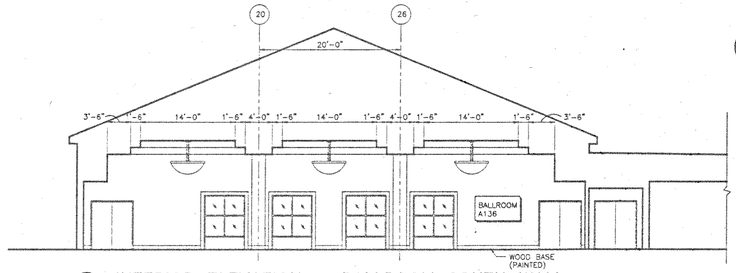


3 A-25 INTERIOR ELEVATION – BALLROOM SOUTH WALL
SCALE: 1/8" = 1'-0"

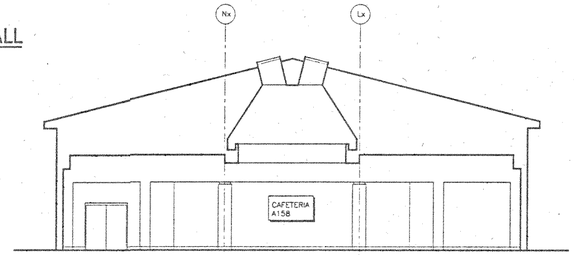

4 A-25 INTERIOR ELEVATION – CAFETERIA WEST WALL
SCALE: 1/8" = 1'-0"

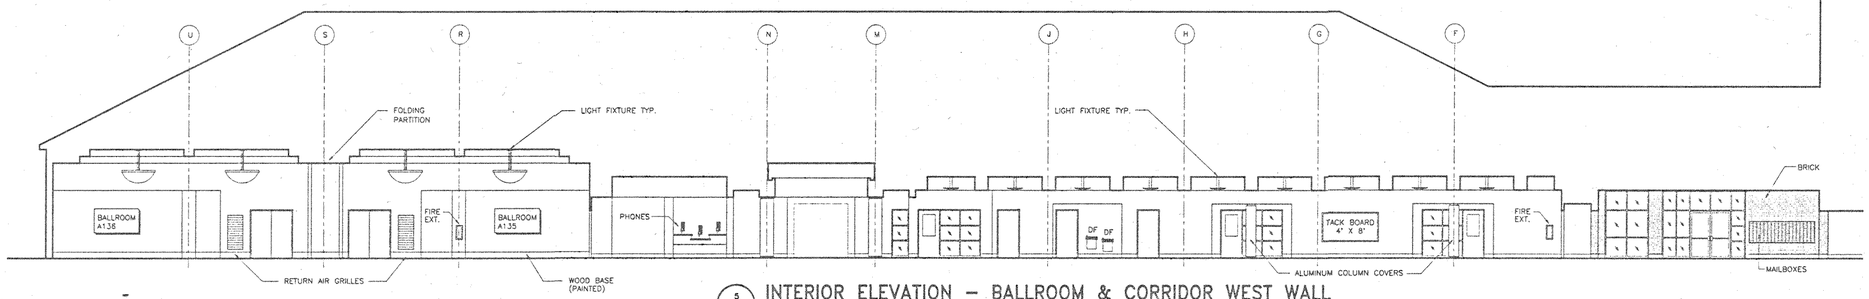

5 A-25 INTERIOR ELEVATION – BALLROOM & CORRIDOR WEST WALL
SCALE: 1/8" = 1'-0"

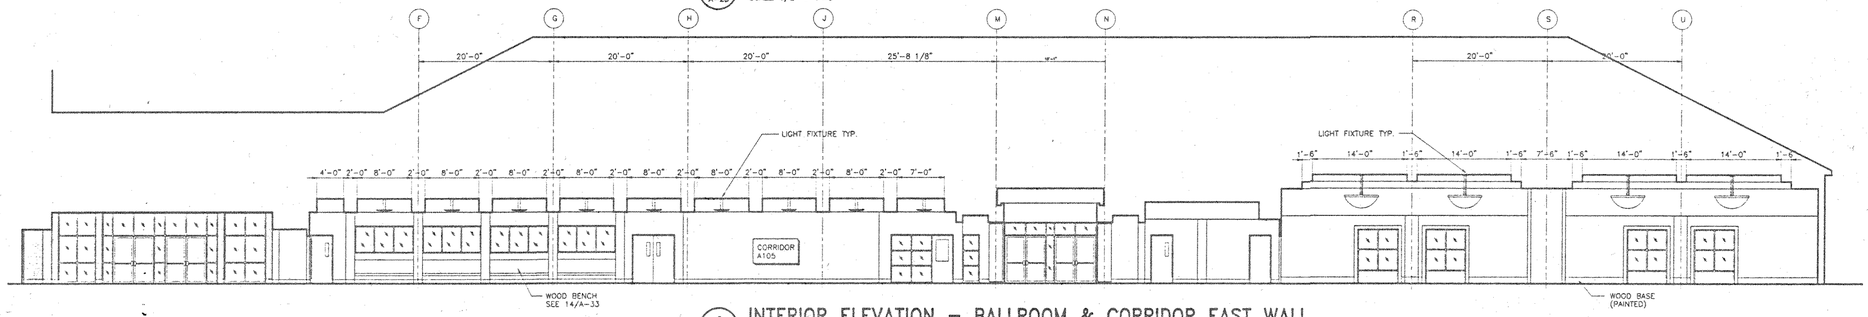

6 A-25 INTERIOR ELEVATION – BALLROOM & CORRIDOR EAST WALL
SCALE: 1/8" = 1'-0"

C:\DRAWINGS\JLEE Wed Aug 16 07:04:36 1995 S K T ARCHITECTS, P.C.

WEST CAMPUS LIVING/LEARNING COMPLEX
ALABAMA A&M UNIVERSITY

SMITH, KRANERT, TOMBLIN & ASSOCIATES
ARCHITECTS, P.C.
A. I. A.
ALABAMA
HUNTSVILLE
FLORENCE


0 4' 8' 12'
REFERENCE SCALE: 1/8" = 1'-0"

JOB NUMBER
94001

LHK 8-21-95
DRAWN BY- CHECKED BY- DATE
REVISED

SHEET TITLE
ACTIVITIES BUILDING INTERIOR ELEVATIONS

SHEET NUMBER
A-25
OF 42

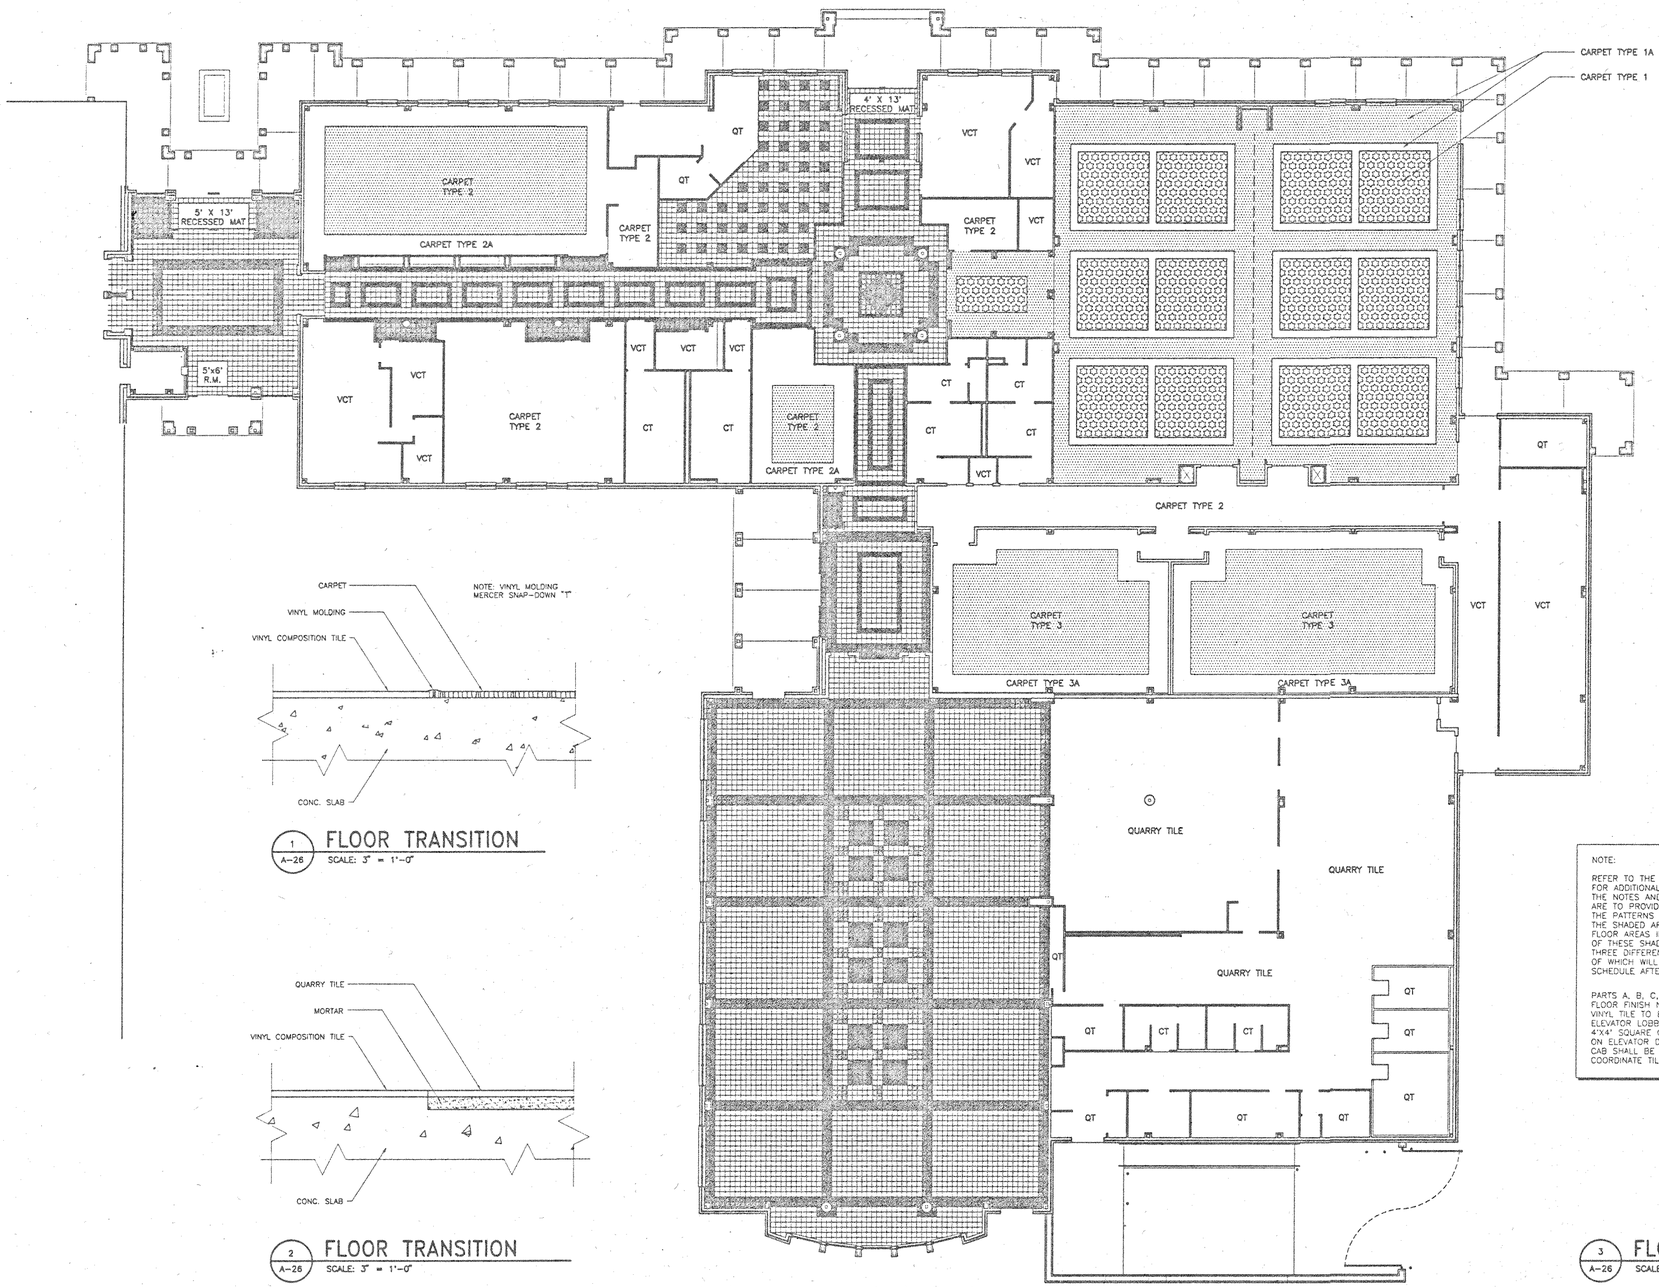

1 A-26 FLOOR TRANSITION
SCALE: 3" = 1'-0"

2 A-26 FLOOR TRANSITION
SCALE: 3" = 1'-0"

3 A-26 FLOOR FINISH PLAN
SCALE: 3/32" = 1'-0"

WEST CAMPUS LIVING/LEARNING COMPLEX
ALABAMA A&M UNIVERSITY

SMITH, KRANERT, TOMBLIN & ASSOCIATES, P.C.
A. I. A.
ARCHITECTS
FLflorence
HUNTSVILLE
ALABAMA

0 4' 8' 12'
REFERENCE SCALE: 1/8" = 1'-0"

JOB NUMBER 94001


LHK 8-21-95
DRAWN BY-CHECKED BY-DATE


REVISED

SHEET TITLE
FLOOR FINISH PLAN

SHEET NUMBER
A-26
OF 42


C:\DWG\94001\FLR-FIN.DWG 30-OCT-95 07:04:39 SMITH KRANERT TOMBLIN ARCHITECTS, PC.

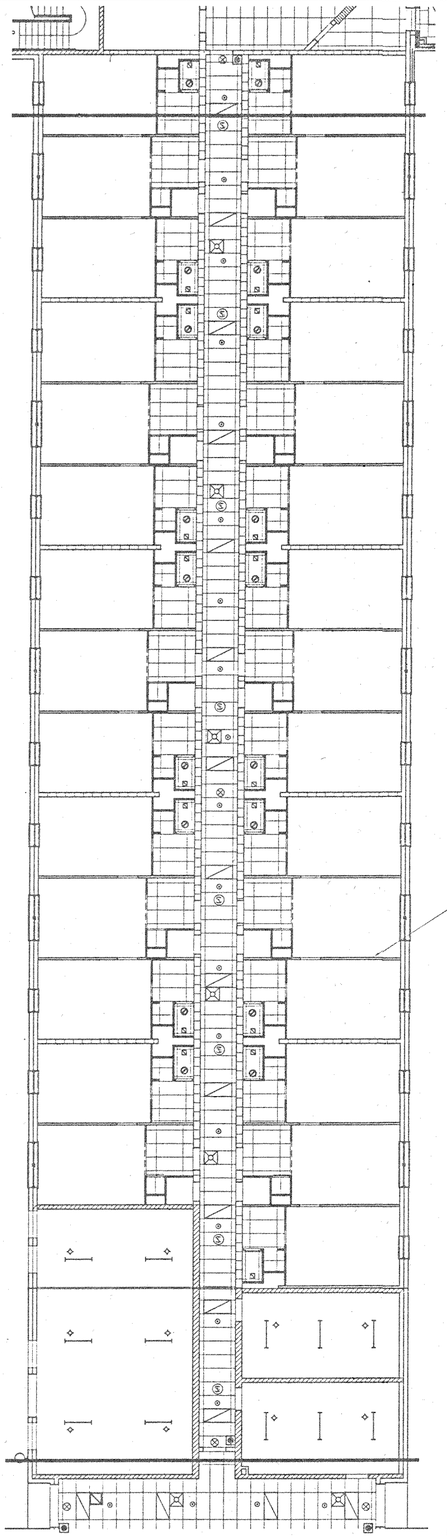


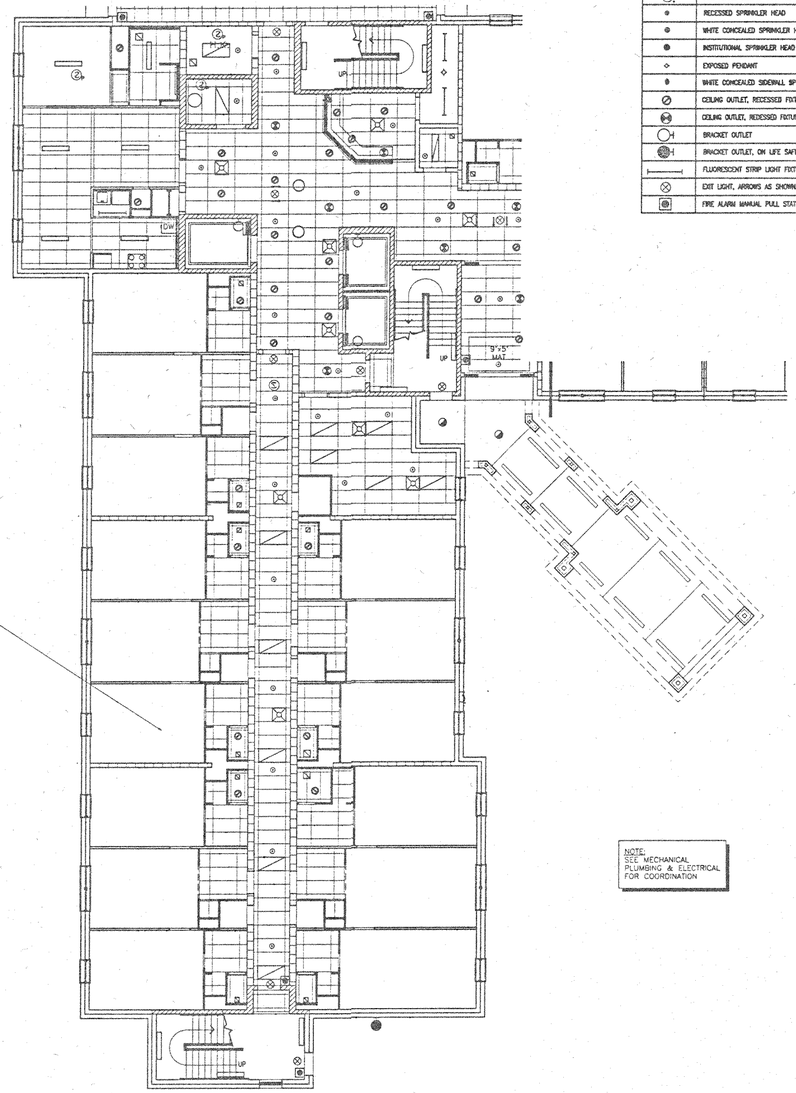

LEGEND	
	SUPPLY AIR REGISTER
	RETURN OR EXHAUST AIR REGISTER (R.A.R.)
	FLUORESCENT FIXTURE, CEILING MOUNTED
	2X4 FLOURSCENT
	EMERGENCY FIXT. SINGLE LAMP, RECESSED
S	SPEAKER
S	FIRE ALARM CEILING MOUNTED SMOKE DETECTOR
	RECESSED SPRINKLER HEAD
	WHITE CONCEALED SPRINKLER HEAD
	INSTITUTIONAL SPRINKLER HEAD
	EXPOSED PENDANT
	WHITE CONCEALED SIDEWALL SPRINKLER HEAD
	CEILING OUTLET, RECESSED FIXTURE
	CEILING OUTLET, RECESSED FIXTURE ON LIFE SAFETY CURCIT
	BRACKET OUTLET
	BRACKET OUTLET, ON LIFE SAFETY CURCIT
	FLUORESCENT STRIP LIGHT FIXTURE
	EXIT LIGHT, ARROWS AS SHOWN, ON FIFE SAFTY CURCIT
	FIRE ALARM MANUAL PULL STATION

TEXTURE ON CONC. (TYPICAL)

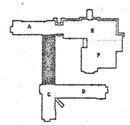

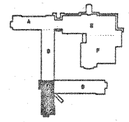

NOTE:
SEE MECHANICAL, PLUMBING & ELECTRICAL FOR COORDINATION

1 A-27 PART C – FIRST FLOOR REFLECTED CEILING PLAN
SCALE: 1/8" = 1'-0"

2 A-27 PART C – FIRST FLOOR REFLECTED CEILING PLAN
SCALE: 1/8" = 1'-0"

WEST CAMPUS LIVING/LEARNING COMPLEX
ALABAMA A&M UNIVERSITY

SMITH, KRANERT, TOMBLIN & ASSOCIATES
ARCHITECTS, P.C.
FLORENCE HUNTSVILLE
ALABAMA

0 4' 8' 12'
REFERENCE SCALE: 1/8" = 1'-0"


JOB NUMBER 94001


LHK 9-21-95
DRAWN BY—CHECKED BY—DATE
REVISED

SHEET TITLE
FIRST FLOOR REFLECTIVE CEILING PLAN PARTS A & D

SHEET NUMBER
A-27
OF 42


C:\DWG\ARMES\SHEETING Fri Aug 18 12:25:41 1995 S K T ARCHITECTS, P.C.

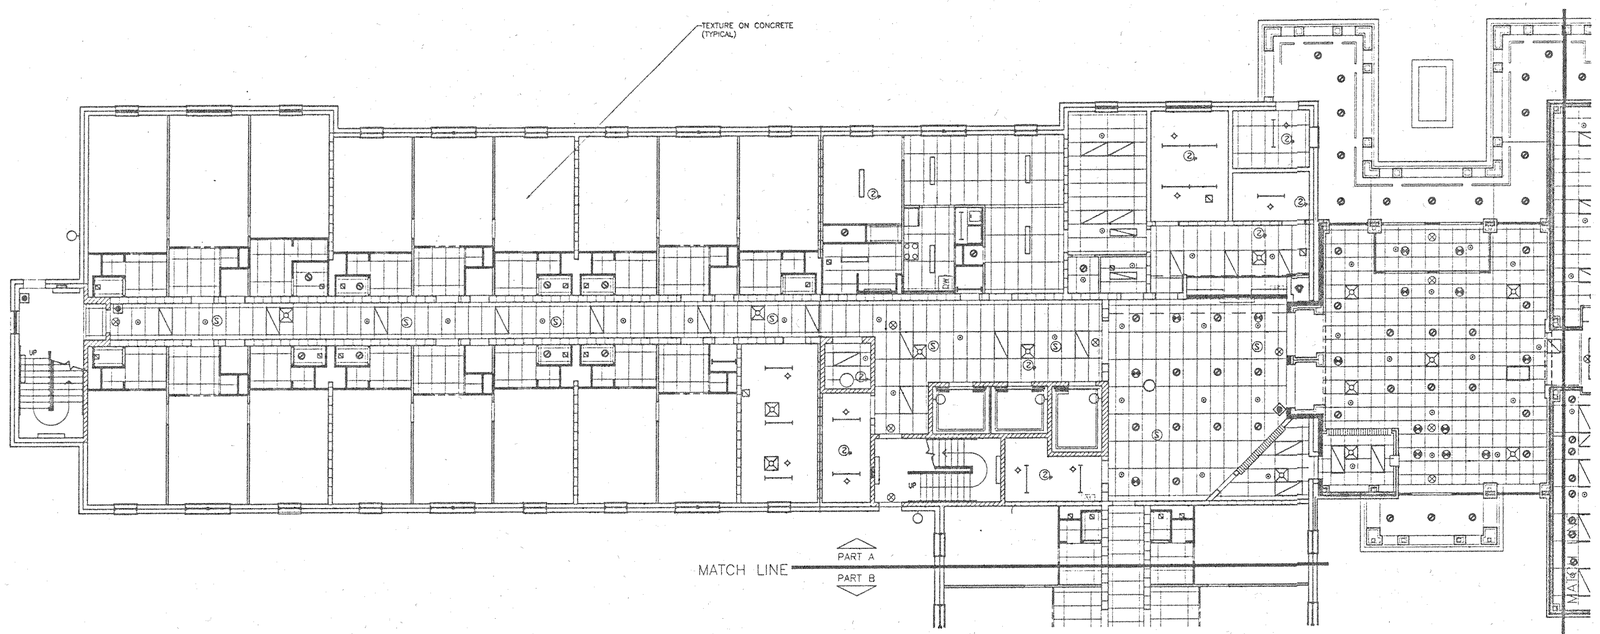

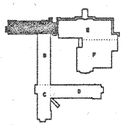


LEGEND	
	SUPPLY AIR REGISTER
	RETURN OR EXHAUST AIR REGISTER (R.A.R.)
	FLUORESCENT FIXTURE, CEILING MOUNTED
	2X4 FLOURSCENT
	EMERGENCY FIXT. SINGLE LAMP, RECESSED
(S)	SPEAKER
(D)	FIRE ALARM CEILING MOUNTED SMOKE DETECTOR
	RECESSED SPRINKLER HEAD
	WHITE CONCEALED SPRINKLER HEAD
	INSTITUTIONAL SPRINKLER HEAD
	EXPOSED PENDANT
	WHITE CONCEALED SIDEWALL SPRINKLER HEAD
	CEILING OUTLET, RECESSED FIXTURE
	CEILING OUTLET, RECESSED FIXTURE ON LIFE SAFETY CURCIT
	BRACKET OUTLET
	BRACKET OUTLET, ON LIFE SAFETY CURCIT
	FLUORESCENT STRIP LIGHT FIXTURE
	EXIT LIGHT, ARROWS AS SHOWN, ON FIFE SAFTY CURCIT
	FIRE ALARM MANUAL PULL STATION

1 / A-28 PART A – FIRST FLOOR REFLECTED CEILING PLAN
SCALE: 1/8" = 1'-0"

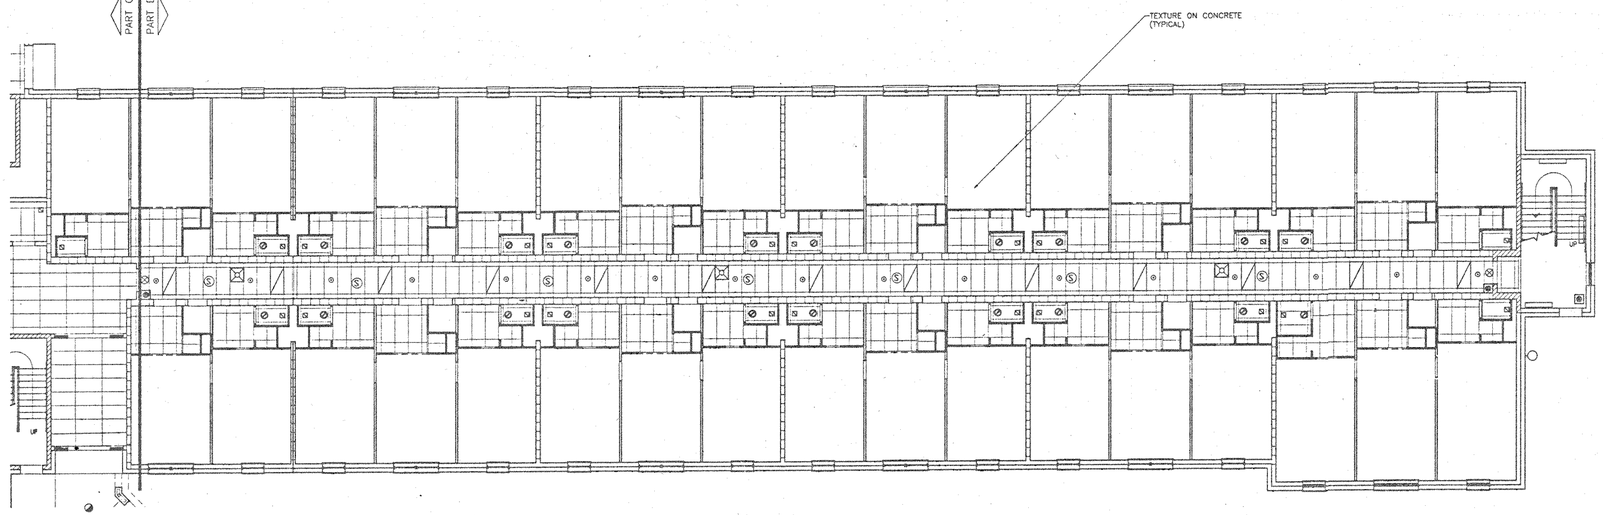

NOTE:
SEE MECHANICAL PLUMBING & ELECTRICAL FOR COORDINATION

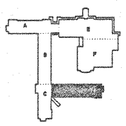

2 / A-28 PART D – FIRST FLOOR REFLECTED CEILING PLAN
SCALE: 1/8" = 1'-0"

WEST CAMPUS LIVING/LEARNING COMPLEX
ALABAMA A&M UNIVERSITY

SMITH, KRANERT, TOMBLIN & ASSOCIATES
ARCHITECTS, P.C.
A. I. A.
ALABAMA
FLORENCE
HUNTSVILLE

0 4' 8' 12'
REFERENCE SCALE: 1/8" = 1'-0"

JOB NUMBER
94001


LHC 8-21-95
DRAWN BY—CHECKED BY—DATE

REVISED

SHEET TITLE
FIRST FLOOR REFLECTIVE CEILING PLAN PARTS B & C

SHEET NUMBER
A-28
OF 42


\\SMITHKRANERT\Utility\Plotting\Fri Aug 18 12:29:54 1995 by K.T. Architects, P.C.

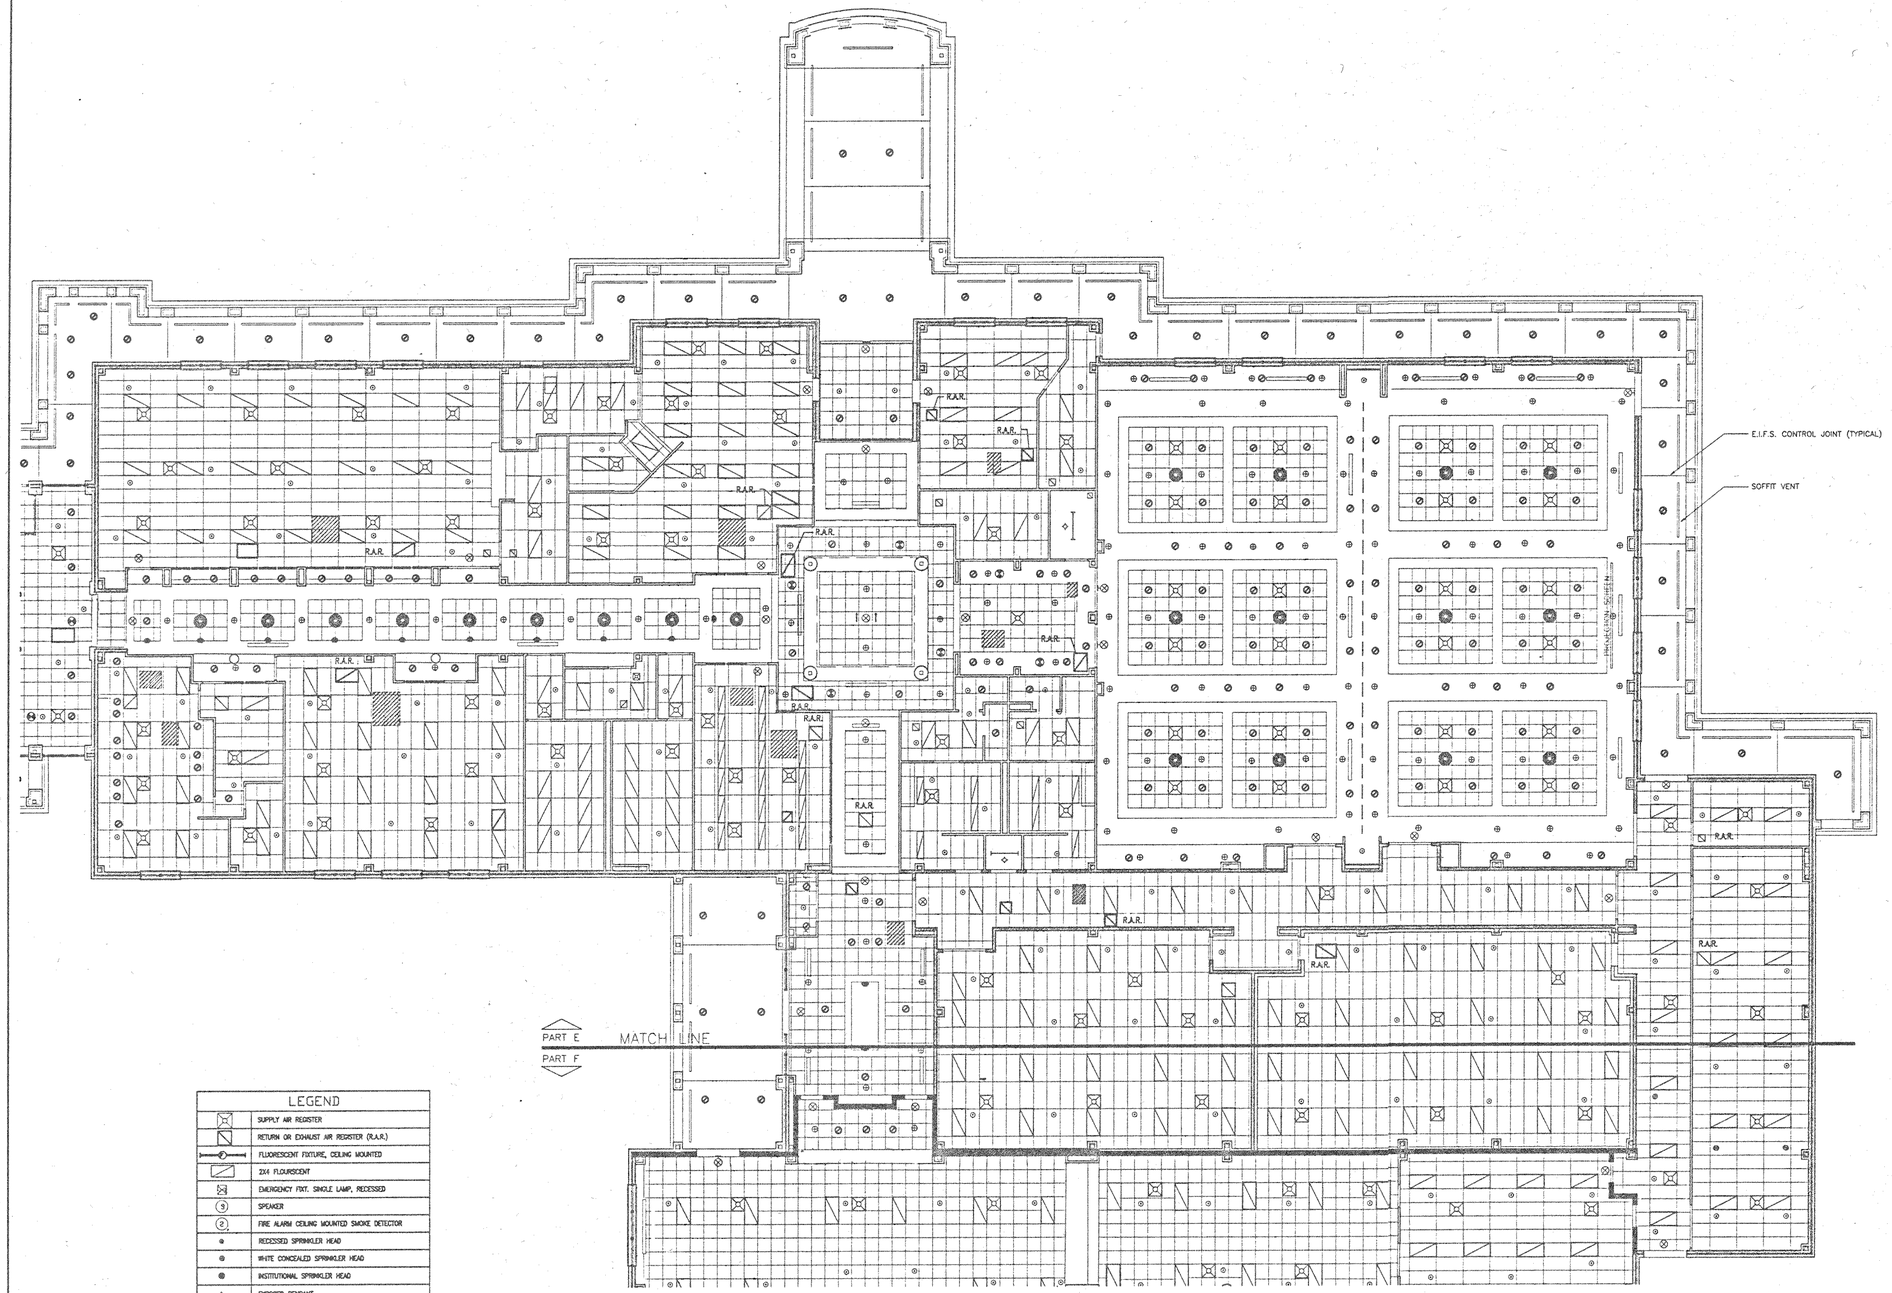

LEGEND	
	SUPPLY AIR REGISTER
	RETURN OR EXHAUST AIR REGISTER (R.A.R.)
	FLUORESCENT FIXTURE, CEILING MOUNTED
	2X4 FLOURSCENT
	EMERGENCY FXT. SINGLE LAMP, RECESSED
S	SPEAKER
2	FIRE ALARM CEILING MOUNTED SMOKE DETECTOR
	RECESSED SPRINKLER HEAD
	WHITE CONCEALED SPRINKLER HEAD
	INSTITUTIONAL SPRINKLER HEAD
	EXPOSED PENDANT
	WHITE CONCEALED SIDEWALL SPRINKLER HEAD
	CEILING OUTLET, RECESSED FIXTURE
	CEILING OUTLET, RECESSED FIXTURE ON LIFE SAFETY CURCIT
	BRACKET OUTLET
	BRACKET OUTLET, ON LIFE SAFETY CURCIT
	FLUORESCENT STRIP LIGHT FIXTURE
	EXIT LIGHT, ARROWS AS SHOWN, ON FIRE SAFTY CURCIT
	FIRE ALARM MANUAL PULL STATION

1 / A-29 ACTIVITIES BUILDING REFLECTED CEILING PLAN – PART E

SCALE: 1/8" = 1'-0"

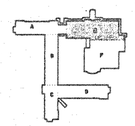

S K I ARCHITECTS, PC. K:\ENGARNES\SHEETS.DWG Fri Aug 18 08:49:36 1995

S K T

STATE OF ALABAMA
REGISTERED ARCHITECTS
TERRENCE K. HARDWICK
No. 10188

WEST CAMPUS LIVING/LEARNING COMPLEX
ALABAMA A&M UNIVERSITY

SMITH, KRANERT, & ASSOCIATES
A. I. A.
ARCHITECTS, P.C.
HUNTSVILLE
FLORENCE
ALABAMA

0 4' 8' 12'
REFERENCE SCALE: 1/8" = 1'-0"

JOB NUMBER
94001

LHK 8-21-95
DRAWN BY-CHECKED BY-DATE
REVISED


SHEET TITLE
CEILING PLAN ACTIVITIES BLDG. PART E

SHEET NUMBER
A-29
OF 42



LEGEND	
	SUPPLY AIR REGISTER
	RETURN OR EXHAUST AIR REGISTER (R.A.R.)
	FLUORESCENT FIXTURE, CEILING MOUNTED
	2X4 FLOURSCENT
	EMERGENCY FIXT. SINGLE LAMP, RECESSED
(S)	SPEAKER
(S)	FIRE ALARM CEILING MOUNTED SMOKE DETECTOR
	RECESSED SPRINKLER HEAD
	WHITE CONCEALED SPRINKLER HEAD
	INSTITUTIONAL SPRINKLER HEAD
	EXPOSED PENDANT
	WHITE CONCEALED SIDEWALL SPRINKLER HEAD
	CEILING OUTLET, RECESSED FIXTURE
	CEILING OUTLET, RECESSED FIXTURE ON LIFE SAFETY CURCIT
	BRACKET OUTLET
	BRACKET OUTLET, ON LIFE SAFETY CURCIT
	FLUORESCENT STRIP LIGHT FIXTURE
	EXIT LIGHT, ARROWS AS SHOWN, ON FIFE SAFTY CURCIT
	FIRE ALARM MANUAL PULL STATION

1 / A-30 ACTIVITIES BUILDING REFLECTED CEILING PLAN – PART F
SCALE: 1/8" = 1'-0"

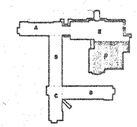

WEST CAMPUS LIVING/LEARNING COMPLEX
ALABAMA A&M UNIVERSITY

SMITH, KRANERT, TOMBLIN & ASSOCIATES
A. I. A. ARCHITECTS, P.C.
ALABAMA
FLORENCE HUNTSVILLE

0 4' 8' 12'
REFERENCE SCALE: 1/8" = 1'-0"

JOB NUMBER
94001


LHK 8-21-95
DRAWN BY–CHECKED BY–DATE


REVISED


SHEET TITLE
CEILING PLAN ACTIVITIES BLDG. PART F

SHEET NUMBER
A-30
OF 42

K:\DWG\ARCHIT\SHALIT Fri Aug 18 01 11 39 1995 S.K.T. ARCHITECTS, PC

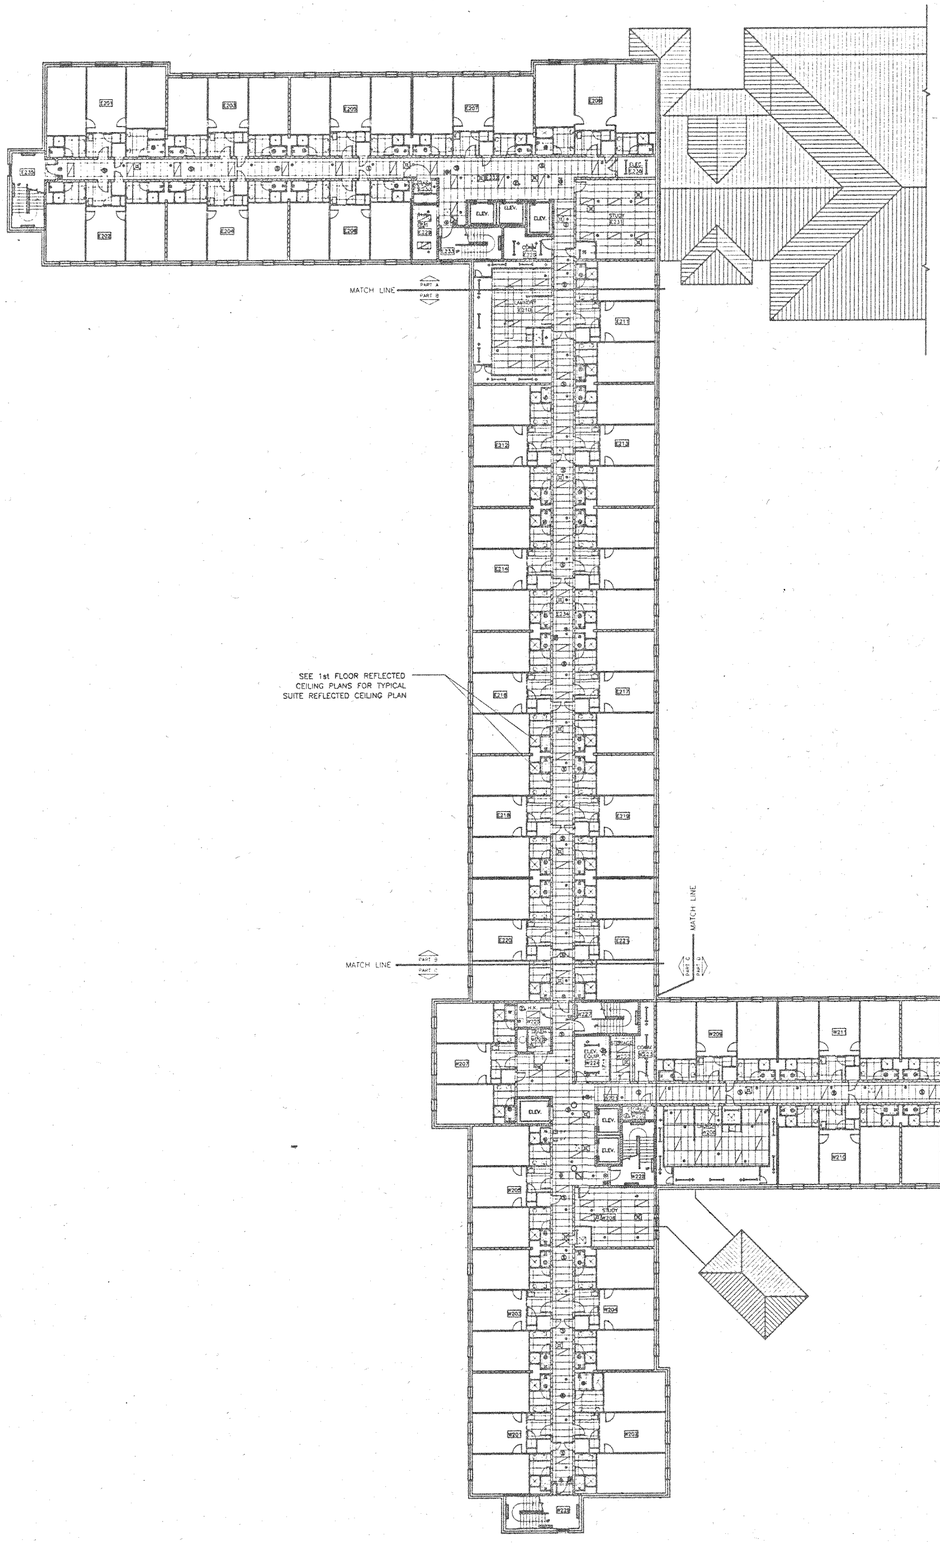

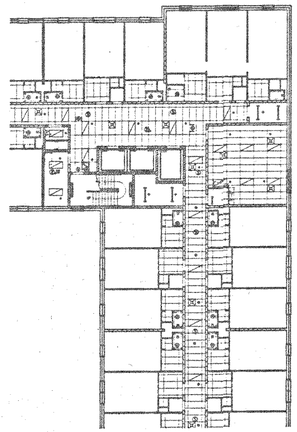

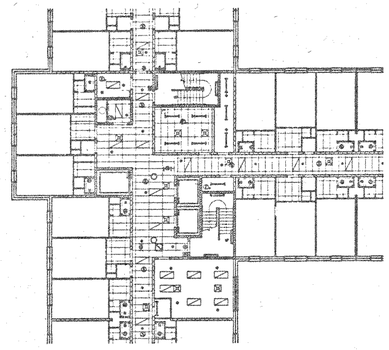

NOTE:
ALL OTHER AREAS OF THIRD FOURTH & FIFTH FLOOR REFLECTED CEILING PLAN SIMILAR TO SECOND FLOOR REFLECTED CEILING PLAN.

2 / 31A PARTIAL THIRD, FOURTH & FIFTH FLOOR REFLECTED CEILING PLAN
SCALE: 1/16" = 1'-0"

LEGEND	
	SUPPLY AIR REGISTER
	RETURN OR EXHAUST AIR REGISTER (R.A.R.)
	FLUORESCENT FIXTURE, CEILING MOUNTED
	2X4 FLOURSCENT
	EMERGENCY FIXT. SINGLE LAMP, RECESSED
S	SPEAKER
(S)	FIRE ALARM CEILING MOUNTED SMOKE DETECTOR
	RECESSED SPRINKLER HEAD
	WHITE CONCEALED SPRINKLER HEAD
	INSTITUTIONAL SPRINKLER HEAD
	EXPOSED PENDANT
	WHITE CONCEALED SIDEWALL SPRINKLER HEAD
	CEILING OUTLET, RECESSED FIXTURE
	CEILING OUTLET, REDESSED FIXTURE ON LIFE SAFETY CURCIT
	BRACKET OUTLET
	BRACKET OUTLET, ON LIFE SAFETY CURCIT
	FLUORESCENT STRIP LIGHT FIXTURE
	EXIT LIGHT, ARROWS AS SHOWN, ON FIFE SAFTY CURCIT
	FIRE ALARM MANUAL PULL STATION

1 / 31A SECOND FLOOR REFLECTED CEILING PLAN
SCALE: 1/16" = 1'-0"

NOTE:
SEE MECHANICAL PLUMBING & ELECTRICAL FOR COORDINATION

STATE OF ALABAMA
JAMES L. HARRISON
REGISTERED ARCHITECT

WEST CAMPUS LIVING/LEARNING COMPLEX
ALABAMA A&M UNIVERSITY

SMITH, KRANERT, TOMBLIN & ASSOCIATES A. I. A.
ARCHITECTS, P.C.
FLORENCE HUNTSVILLE
ALABAMA

0 4' 8' 12'
REFERENCE SCALE: 1/8" = 1'-0"

JOB NUMBER
94001


LHK 8-21-95
DRAWN BY-CHECKED BY-DATE

REVISED


SHEET TITLE
SECOND, THIRD FOURTH & FIFTH FLOOR REFLECTED CEILING PLAN

SHEET NUMBER
A-31
OF 42


C:\DWG\ARMS\STUVEILING.Thu Dec 21 02:12:12 1995 S K T ARCHITECTS, PC.

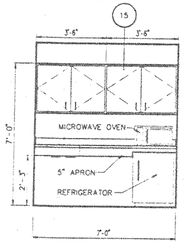

1 A-32 **TYPICAL SUITE KITCHEN ELEVATION**
SCALE: 3/8" = 1'-0"

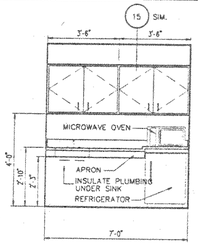


2 A-32 **ACCESSIBLE SUITE KITCHEN ELEVATION**
SCALE: 3/8" = 1'-0"

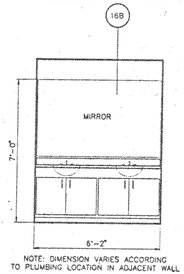


NOTE: DIMENSION VARIES ACCORDING TO PLUMBING LOCATION IN ADJACENT WALL

3 A-32 **TYPICAL SUITE VANITY ELEVATION**
SCALE: 3/8" = 1'-0"

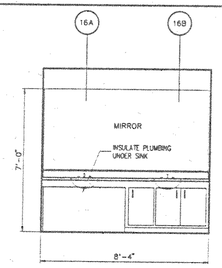


4 A-32 **ACCESSIBLE SUITE VANITY ELEVATION**
SCALE: 3/8" = 1'-0"

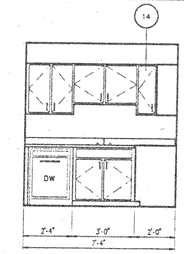


5 A-32 **RESIDENT MANAGER KITCHEN ELEVATION**
SCALE: 3/8" = 1'-0"


NOTE: COUNTER HEIGHT AT RESIDENT MANAGER APARTMENT W107 TO BE 2'-10" FOR ACCESSIBILITY. BOTTOM OF UPPER CABINETS SHALL BE 48" ABOVE FLOOR.

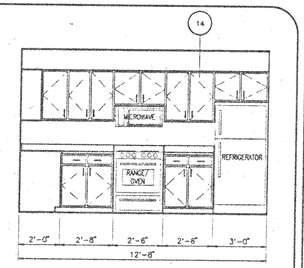


6 A-32 **RESIDENT MANAGER KITCHEN ELEVATION**
SCALE: 3/8" = 1'-0"

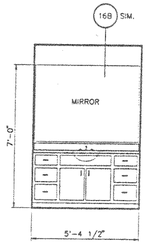


7 A-32 **RES. MANAGER E107 VANITY ELEVATION**
SCALE: 3/8" = 1'-0"

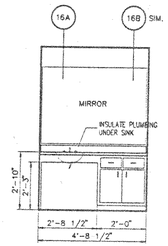


8 A-32 **RES. MANAGER W107 VANITY ELEVATION**
SCALE: 3/8" = 1'-0"

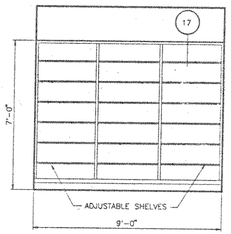


9 A-32 **JANITOR A117 SHELVING ELEVATION**
SCALE: 3/8" = 1'-0"

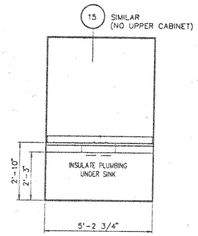


10 A-32 **LAUNDRY ROOM COUNTER ELEVATION**
SCALE: 3/8" = 1'-0"

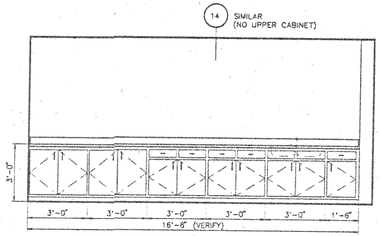


11 A-32 **CATERING A141 CABINET ELEVATION**
SCALE: 3/8" = 1'-0"

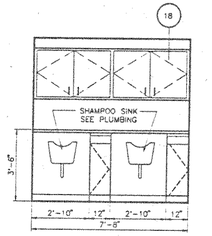


12 A-32 **SALON A111 CABINET ELEVATION**
SCALE: 3/8" = 1'-0"

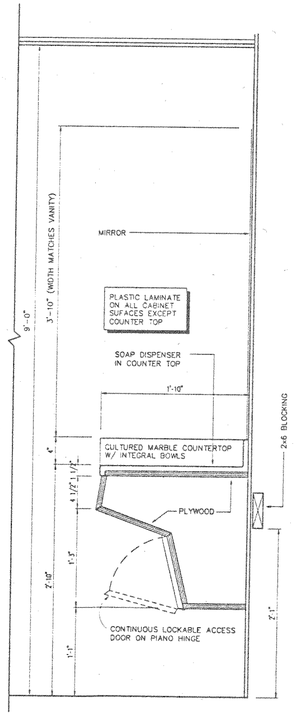


13 A-32 **VANITY SECTION**
SCALE: 1 1/2" = 1'-0"

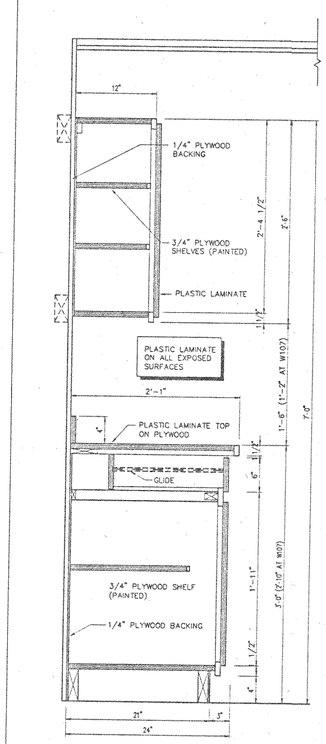


14 A-32 **KITCHEN CABINET**
SCALE: 1 1/2" = 1'-0"

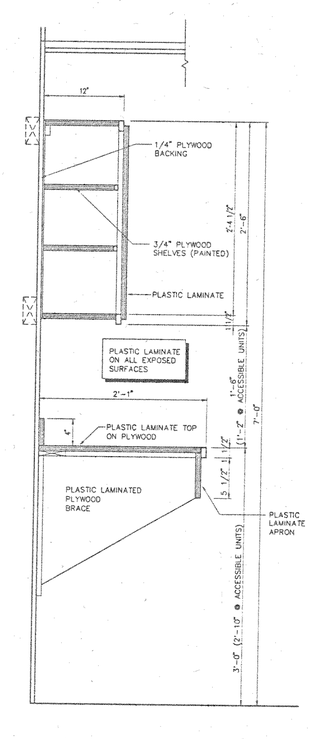

TYPICAL SUITE
15 A-32 **KITCHEN CABINET**
SCALE: 1 1/2" = 1'-0"

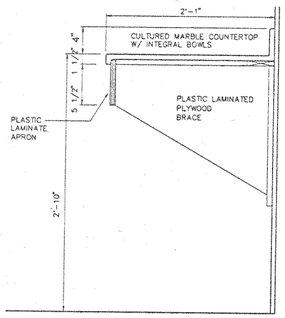


ACCESSIBLE SUITE
16A A-32 **VANITY SECTION**
SCALE: 1 1/2" = 1'-0"

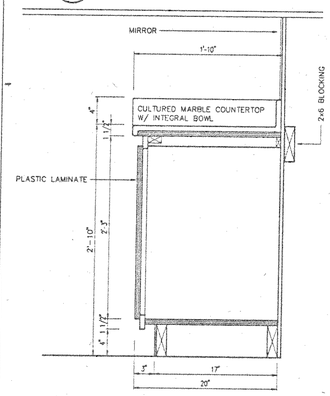


TYPICAL SUITE
16B A-32 **VANITY SECTION**
SCALE: 1 1/2" = 1'-0"

NOTE: ALL MILLWORK TO BE OF 3/4" PLYWOOD CONSTRUCTION. ALL EXPOSED SURFACES TO BE COVERED WITH PLASTIC LAMINATE UNLESS NOTED OTHERWISE. CABINET INTERIORS TO BE PAINTED PLYWOOD. PROVIDE HARDWOOD EDGES AT ALL EXPOSED PLYWOOD EDGES.

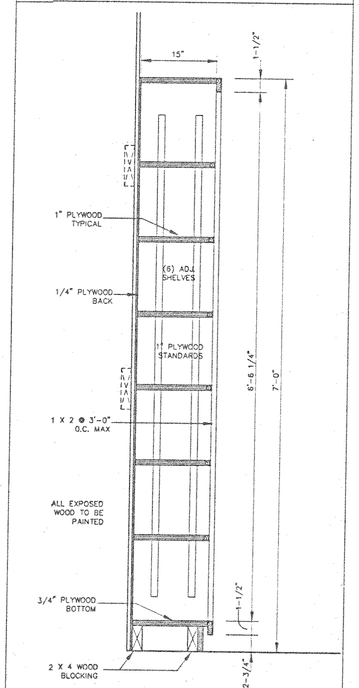

17 A-32 **SHELVING DETAIL**
SCALE: 6" = 1'-0"

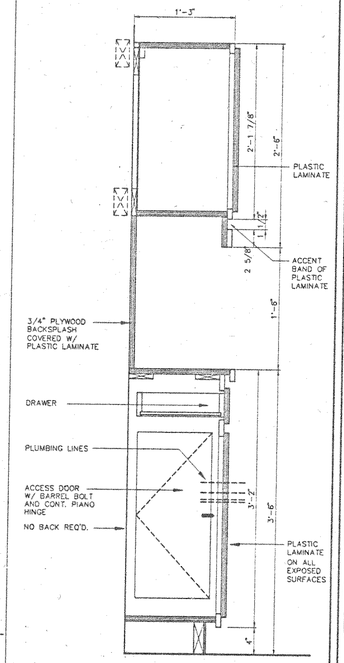

18 A-32 **SHELVING DETAIL**
SCALE: 6" = 1'-0"

SMITH, KRANERT, TOMBLIN & ASSOCIATES, P.C.
A. L. A.
ARCHITECTS
HUNTSVILLE
FLORENCE
ALABAMA

WEST CAMPUS LIVING/LEARNING COMPLEX
ALABAMA A&M UNIVERSITY

0 4' 8' 12"
REFERENCE SCALE: 1/8" = 1'-0"

JOB NUMBER 94001


LHK 8-21-95
DRAWN BY-CHECKED BY-DATE
REVISED

SHEET TITLE
MILLWORK DETAILS


SHEET NUMBER
A-32
OF
42

STATE OF ALABAMA
REGISTERED ARCHITECTS


C:\DWG\MISC\MILLDETAIL.MED Wed Aug 16 16:46:46 1995 S K T ARCHITECTS, P.C.

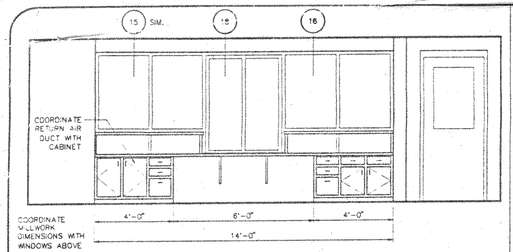


1 A-33 ELEVATION – CONTROL DESK E109
SCALE: 3/8" = 1'-0"

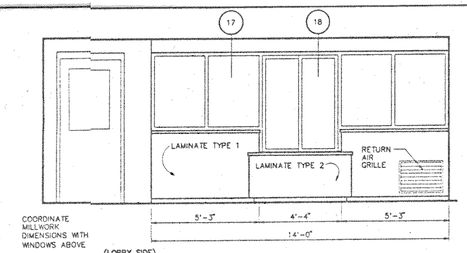


(LOBBY SIDE)
2 A-33 ELEVATION – CONTROL DESK E109
SCALE: 3/8" = 1'-0"

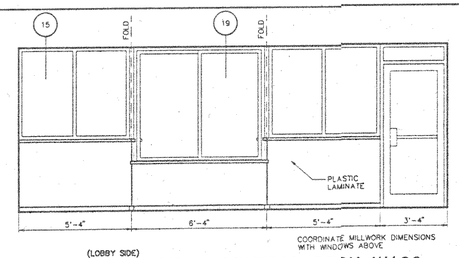


(LOBBY SIDE)
3 A-33 ELEVATION – CONTROL DESK W122
SCALE: 3/8" = 1'-0"

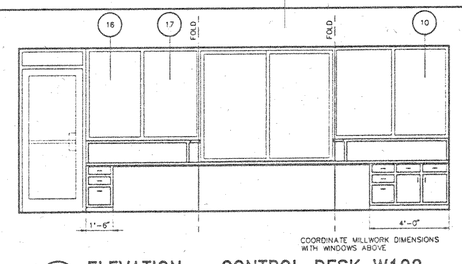


4 A-33 ELEVATION – CONTROL DESK W122
SCALE: 3/8" = 1'-0"

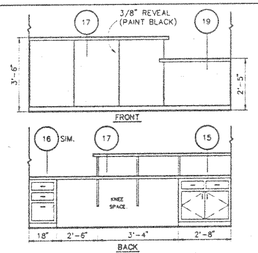


(CABINET ELEVATIONS)
5 A-33 SALON RECEPTION A112
SCALE: 3/8" = 1'-0"

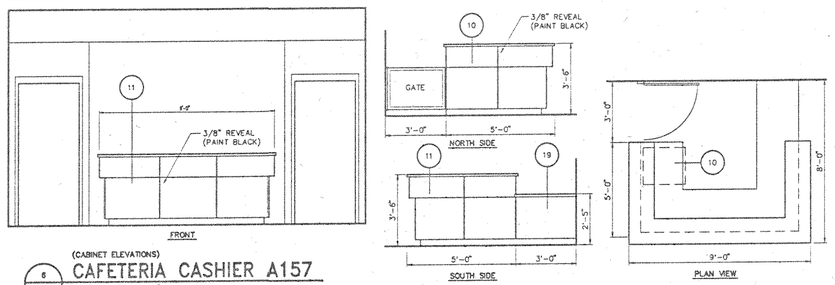


(CABINET ELEVATIONS)
6 A-33 CAFETERIA CASHIER A157
SCALE: 3/8" = 1'-0"

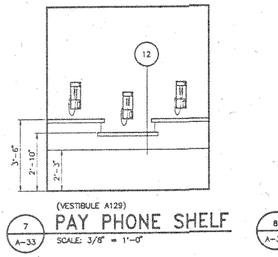


(VESTIBULE A129)
7 A-33 PAY PHONE SHELF
SCALE: 3/8" = 1'-0"

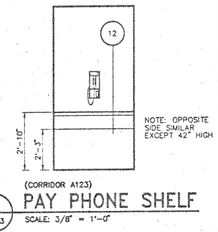


(CORRIDOR A123)
8 A-33 PAY PHONE SHELF
SCALE: 3/8" = 1'-0"

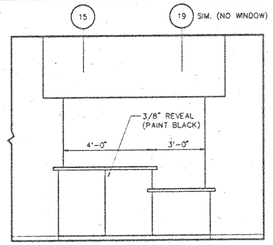


9 A-33 CASHIER SECTION
SCALE: 3/8" = 1'-0"

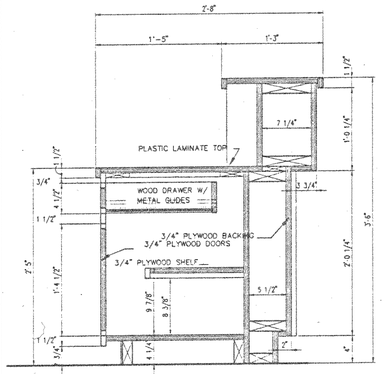

10 A-33 CASHIER SECTION
SCALE: 1 1/2" = 1'-0"

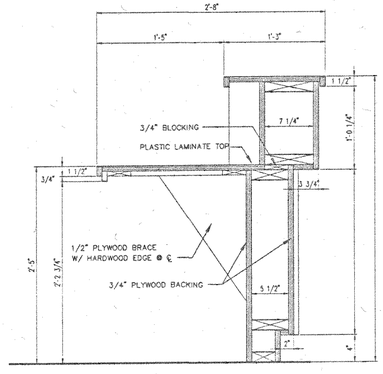


11 A-33 CASHIER SECTION
SCALE: 1 1/2" = 1'-0"

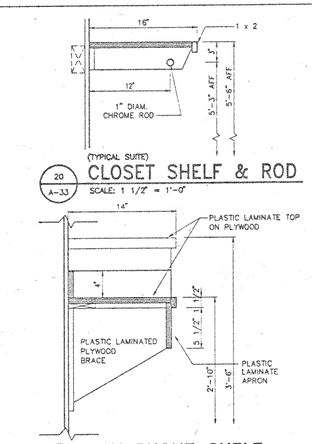


20 A-33 CLOSET SHELF & ROD
SCALE: 1 1/2" = 1'-0"


12 A-33 PAY PHONE SHELF
SCALE: 1 1/2" = 1'-0"

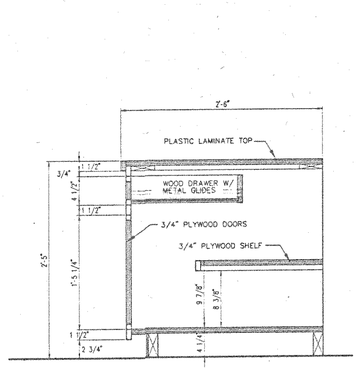


13 A-33 CONTROL DESK
SCALE: 1 1/2" = 1'-0"

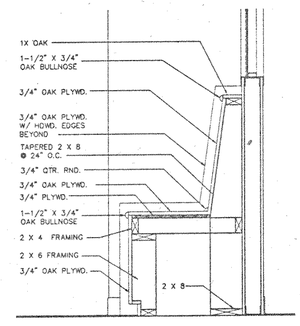


(CORRIDOR A105)
14 A-33 BENCH DETAIL
SCALE: 3/4" = 1'-0"

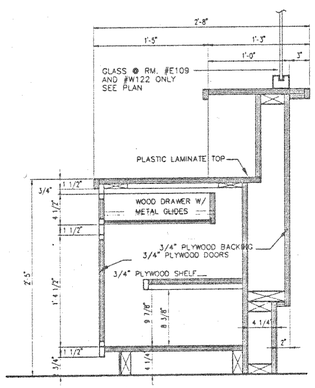

15 A-33 CONTROL DESK
SCALE: 1 1/2" = 1'-0"

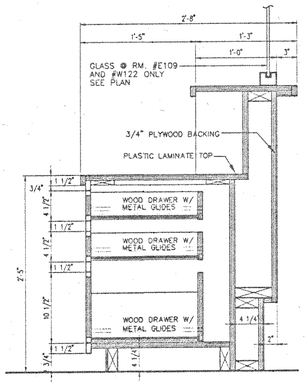


16 A-33 CONTROL DESK
SCALE: 1 1/2" = 1'-0"

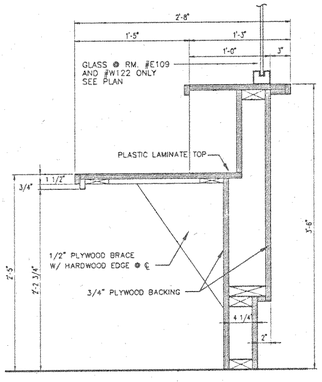


17 A-33 CONTROL DESK
SCALE: 1 1/2" = 1'-0"

NOTE: ALL MILLWORK TO BE OF 3/4" PLYWOOD CONSTRUCTION. ALL EXPOSED SURFACES TO BE COVERED WITH PLASTIC LAMINATE UNLESS NOTED OTHERWISE. CABINET INTERIORS TO BE PAINTED PLYWOOD. PROVIDE HARDWOOD EDGES AT ALL EXPOSED PLYWOOD EDGES.

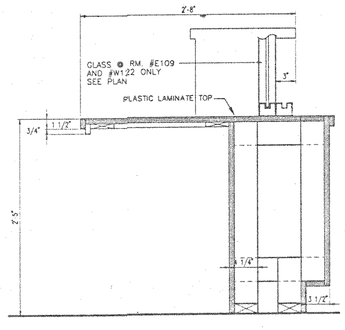

18 A-33 CONTROL DESK
SCALE: 1 1/2" = 1'-0"

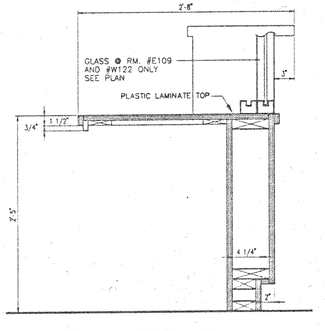

19 A-33 CONTROL DESK
SCALE: 1 1/2" = 1'-0"

DETAILS.DGN Aug 26 CA 01:33 1995 S+K ARCHITECTS, P.C.

WEST CAMPUS LIVING/LEARNING COMPLEX
ALABAMA A&M UNIVERSITY

SMITH, KRANERT, TOMBLIN & ASSOCIATES, P.C.
A.I.A. ARCHITECTS
FLORENCE ALABAMA HUNTSVILLE

STATE OF ALABAMA
REGISTERED ARCHITECTS

0 4' 8' 12'
REFERENCE SCALE: 1/8" = 1'-0"


JOB NUMBER 94001

LHK 8-21-95
DRAWN BY CHECKED BY DATE


REVISED

SHEET TITLE
MILLWORK DETAILS


SHEET NUMBER
A-33
OF 42

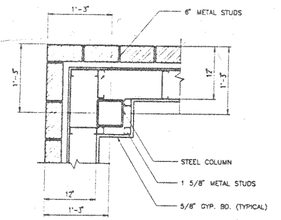


BUILDING CORNER | 1

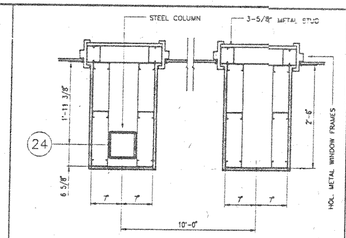


CORRIDOR A105 | 2

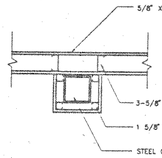


FIRE RATED CORRIDOR | 3

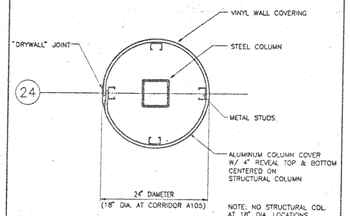


ROUND COLUMN COVER | 4

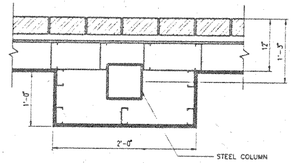

TYPICAL CAFETERIA | 5

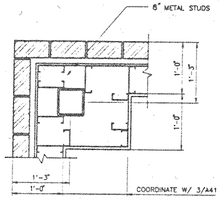


CAFETERIA CORNER | 6

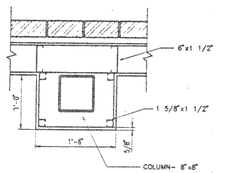


NOTE: FURRING SIMILAR AT FALSE PILASTERS


BALLROOM TYPICAL | 7

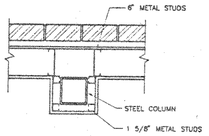


EXTERIOR WALL TYPICAL | 8

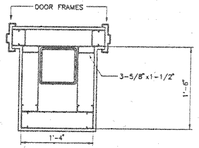


VESTIBULE A129 | 9

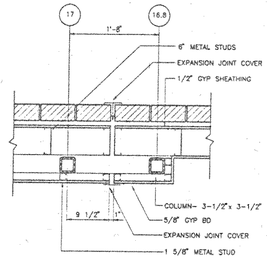


EXPANSION JOINT | 10

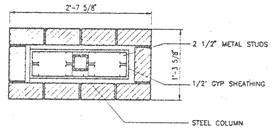


CANOPY COLUMN | 11

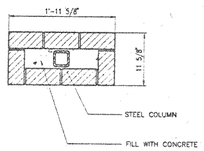


CANOPY COLUMN | 12

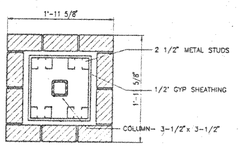


CANOPY COLUMN | 13

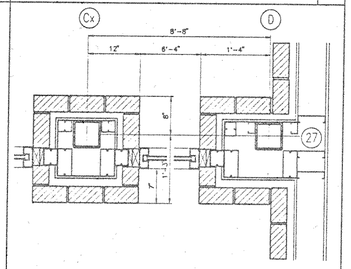


BRICK COLUMNS – LOBBY A102 | 14

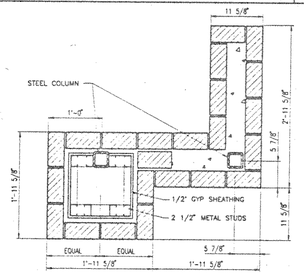


WEST CANOPY COLUMN | 15

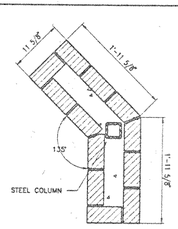


WEST CANOPY COLUMN | 16

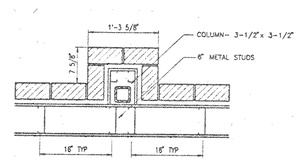

CANOPY PILASTER | 17

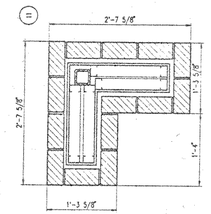


CANOPY COLUMN | 18

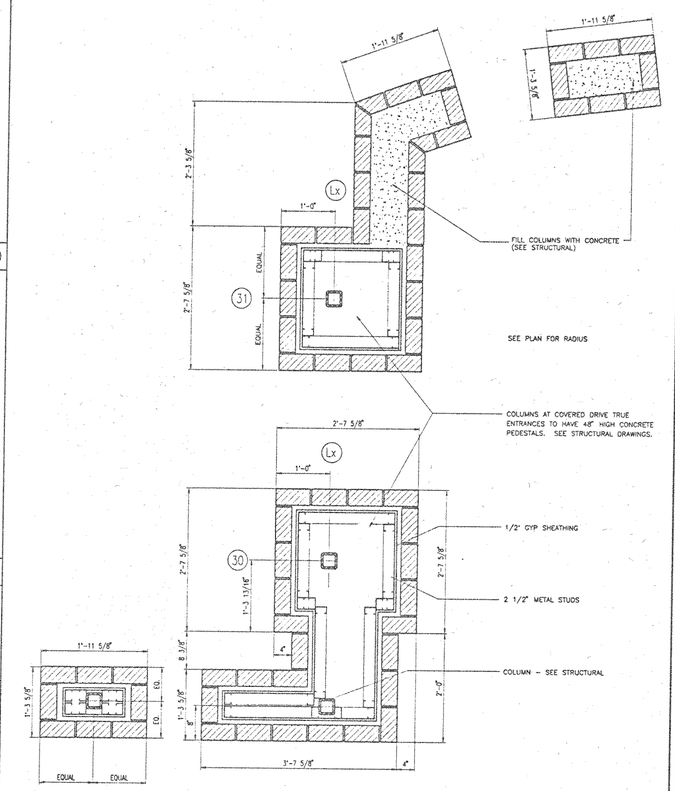


CANOPY COLUMN | 19


CAR PORTICO COLUMNS (ACTIVITIES) | 20

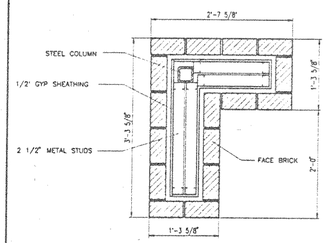


CANOPY COLUMN | 21

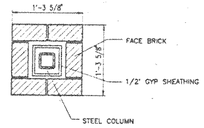


CANOPY COLUMN | 22

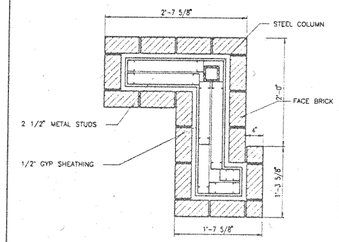


CANOPY COLUMN | 23

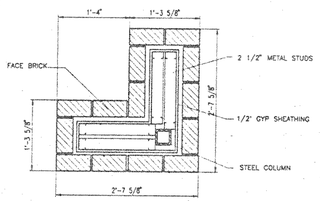

CANOPY COLUMN | 24

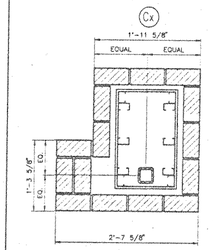

CANOPY COLUMN | 25

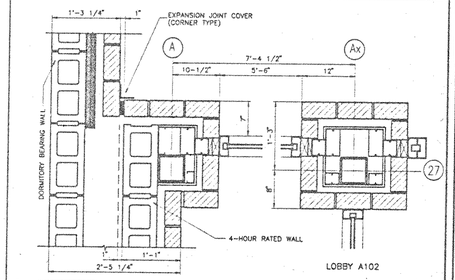

BRICK COLUMNS – LOBBY A102 | 26

WEST CAMPUS LIVING/LEARNING COMPLEX
ALABAMA A&M UNIVERSITY
SMITH, KRANERT, TOWBLIN & ASSOCIATES
ARCHITECTS, P.C.
A. I. A.
ALABAMA
HUNTSVILLE
FLORENCE

REGISTERED ARCHITECTS

0 4' 8' 12'
REFERENCE SCALE: 1/8" = 1'-0"


JOB NUMBER 94001

LHK 8-21-95
DRAWN BY-CHECKED BY-DATE
REVISED


SHEET TITLE
COLUMN DETAILS
SCALE: 1" = 1'-0"

SHEET NUMBER
A-34
OF 42 OF


K:\DWG\ANAD\ST\DOUBLET Tue Dec. 20 14:51:49 1994 S M T Smith Hicks, PC

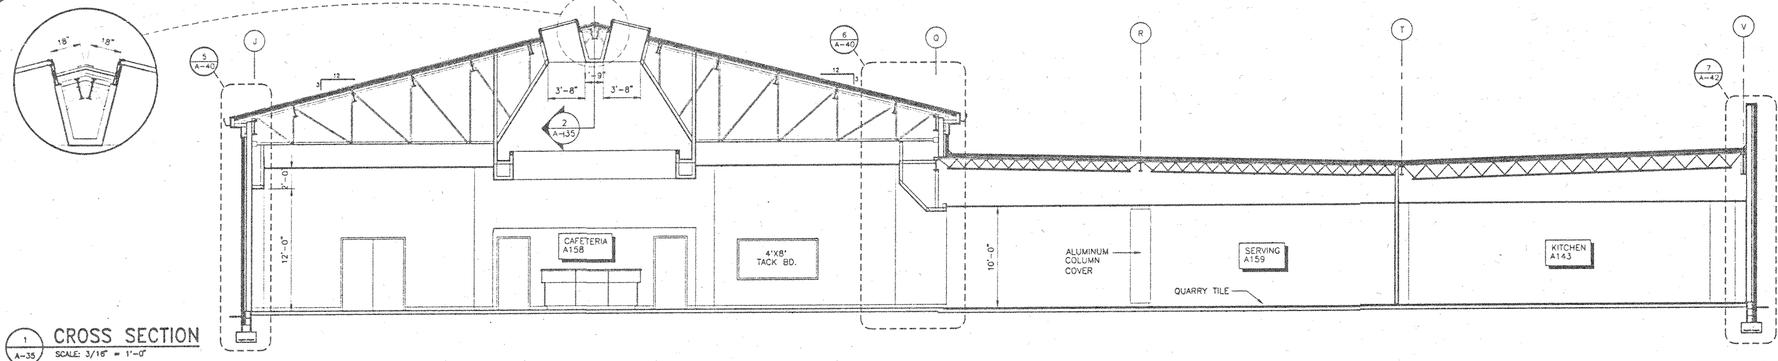


1 / A-35 CROSS SECTION
SCALE: 3/16" = 1'-0"

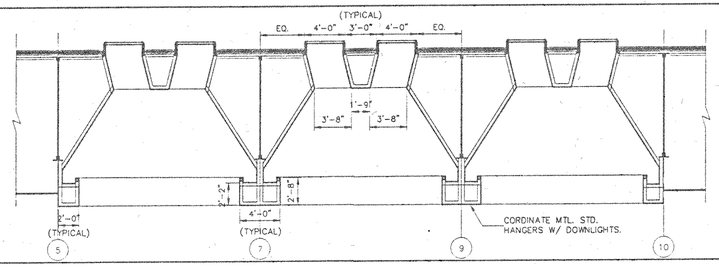


2 / A-35 COFFER SECTION
SCALE: 3/16" = 1'-0"

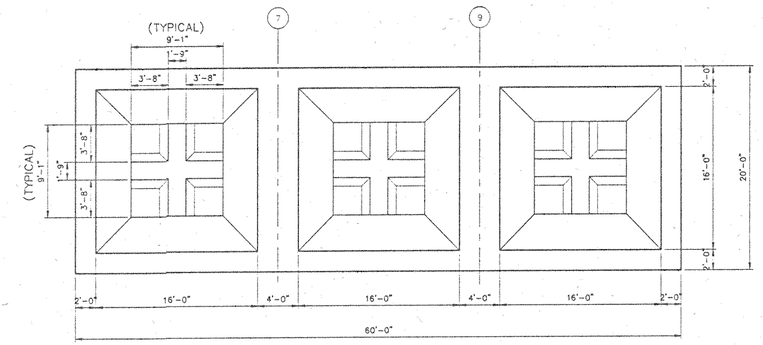


6 / A-35 REFLECTIVE SKYLIGHT COFFER PLAN
SCALE: 3/16" = 1'-0"

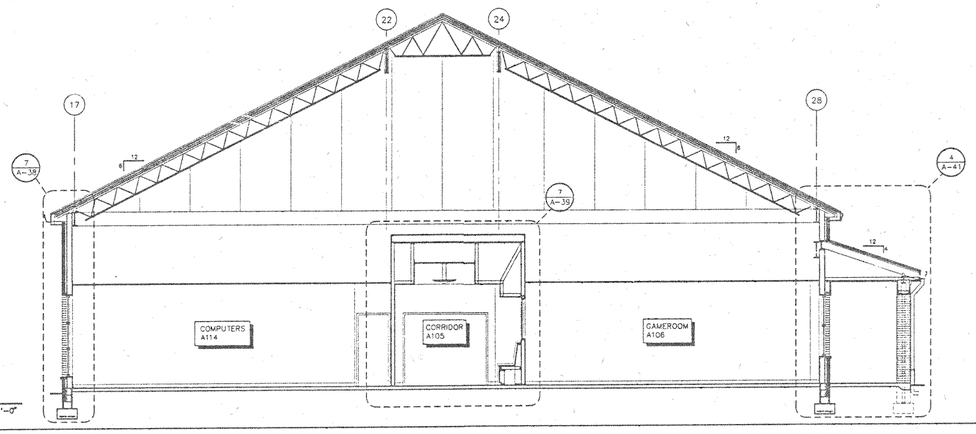

3 / A-35 (CROSS) SECTION
SCALE: 3/16" = 1'-0"

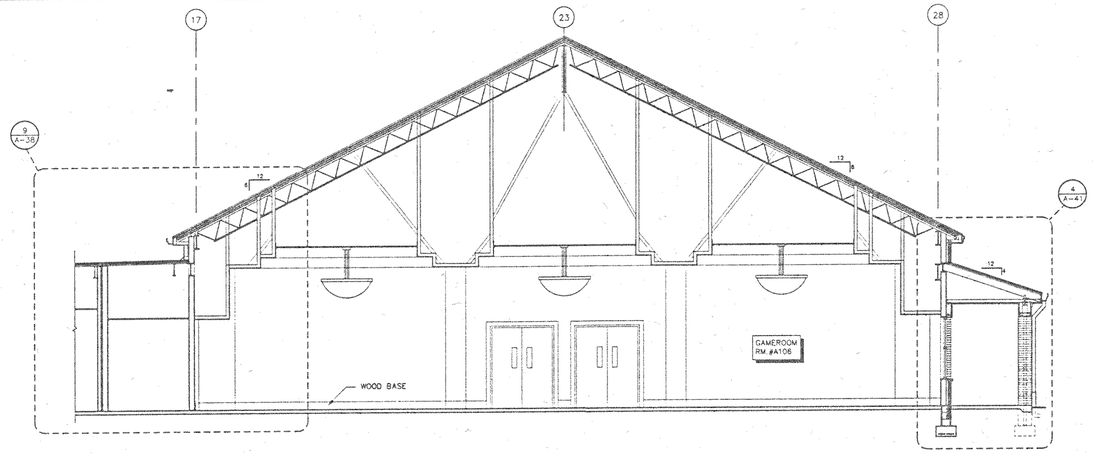

4 / A-35 CROSS SECTION
SCALE: 3/16" = 1'-0"

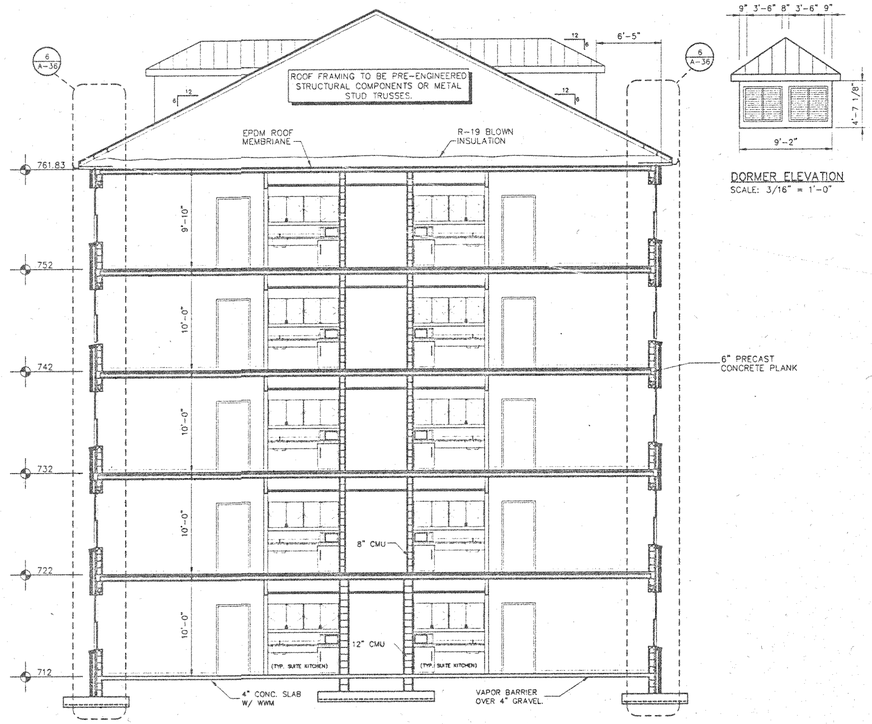

5 / A-35 CROSS SECTION
SCALE: 3/16" = 1'-0"

DORMER ELEVATION
SCALE: 3/16" = 1'-0"

STATE OF ALABAMA REGISTERED ARCHITECTS

WEST CAMPUS LIVING/LEARNING COMPLEX
ALABAMA A&M UNIVERSITY

SMITH, KRANERT, TOWBLIN & ASSOCIATES
A. I. A.
ARCHITECTS, P.C.
ALABAMA
HUNTSVILLE
FLORENCE

0 4' 8' 12'
REFERENCE SCALE: 1/8" = 1'-0"

JOB NUMBER
94001


LHK 8-21-95
DRAWN BY-CHECKED BY-DATE

REVISED


SHEET TITLE
BUILDING CROSS SECTIONS

SHEET NUMBER
A-35
OF 42


C:\JOBS\94001\SMITH\DWG\A35.dwg 8-21-95 by LHK SMITH, KRANERT, TOWBLIN & ASSOCIATES, P.C.

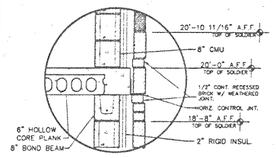


1A A-36 **DETAIL**
SCALE: 3/4" = 1'-0"

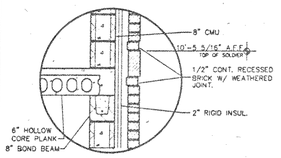


1B A-36 **DETAIL**
SCALE: 3/4" = 1'-0"

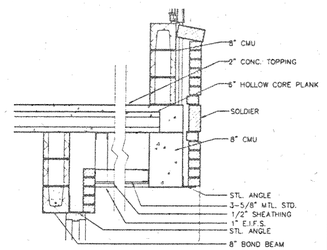


2 A-36 **DETAIL**
SCALE: 3/4" = 1'-0"

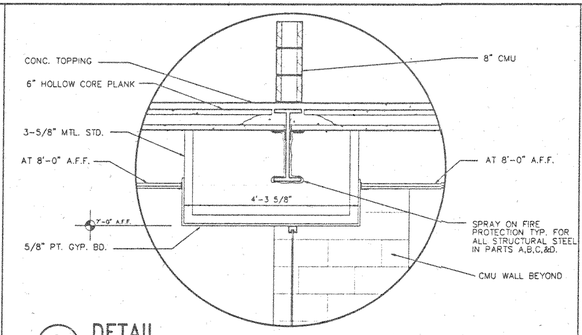



3 A-36 **DETAIL**
SCALE: 3/4" = 1'-0"

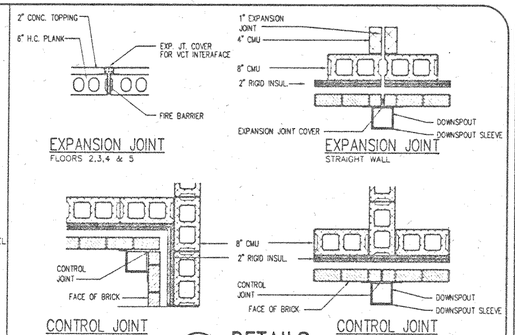



4 A-36 **DETAILS**
SCALE: 3/4" = 1'-0"

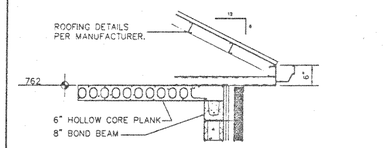


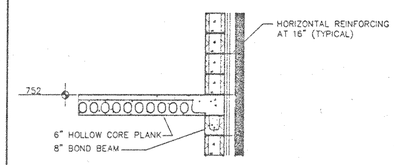

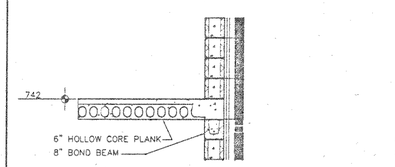


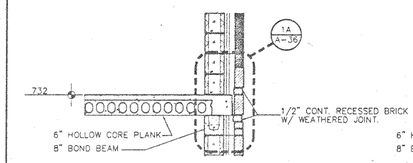


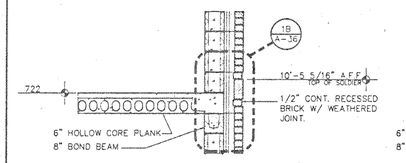


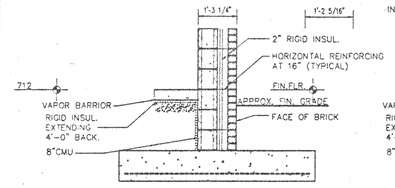



5 A-36 **SECTION**
SCALE: 1/2" = 1'-0"

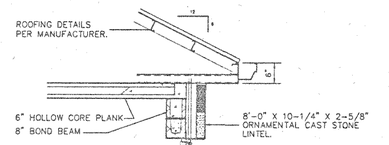


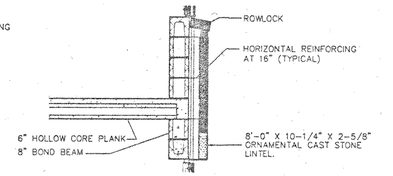

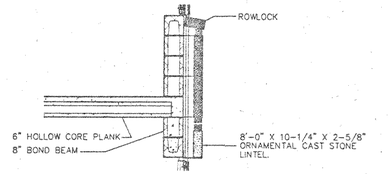


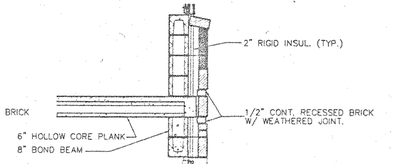


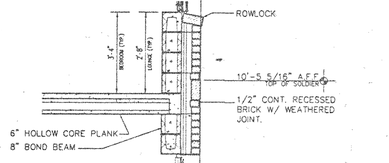


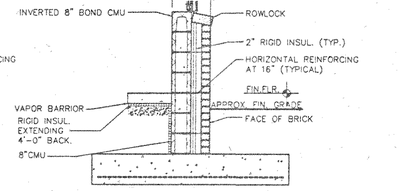



6 A-36 **SECTION**
SCALE: 1/2" = 1'-0"

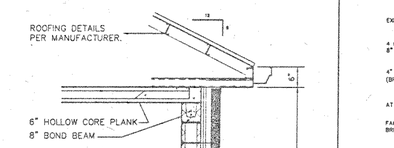


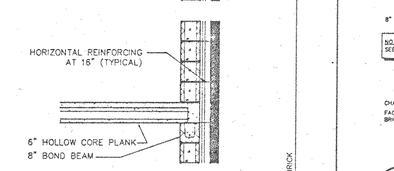

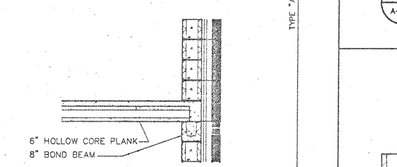

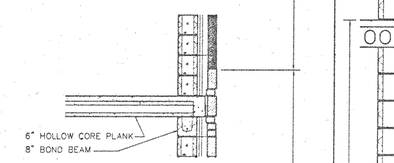

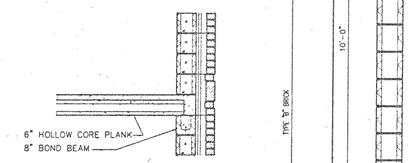


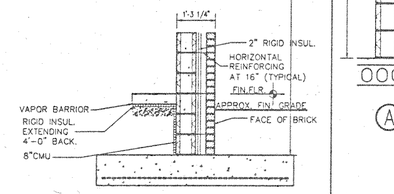


7 A-36 **SECTION**
SCALE: 1/2" = 1'-0"

TYPE "A" BRICK


TYPE "B" BRICK

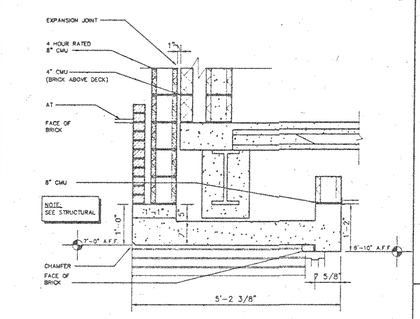


8 A-36 **INTERIOR SECTION**
SCALE: 3/4" = 1'-0"

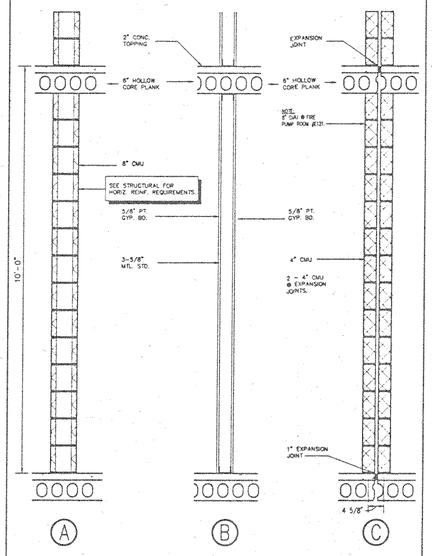


9 A-36 **TYPICAL INTERIOR PARTITIONS**
SCALE: 3/4" = 1'-0"

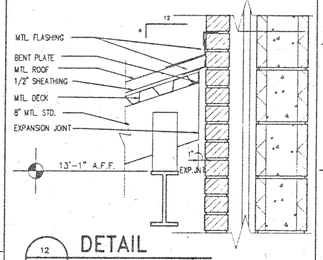

12 A-36 **DETAIL**
SCALE: 1-1/2" = 1'-0"

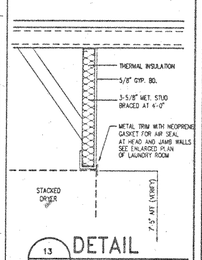

13 A-36 **DETAIL**
SCALE: 3/4" = 1'-0"

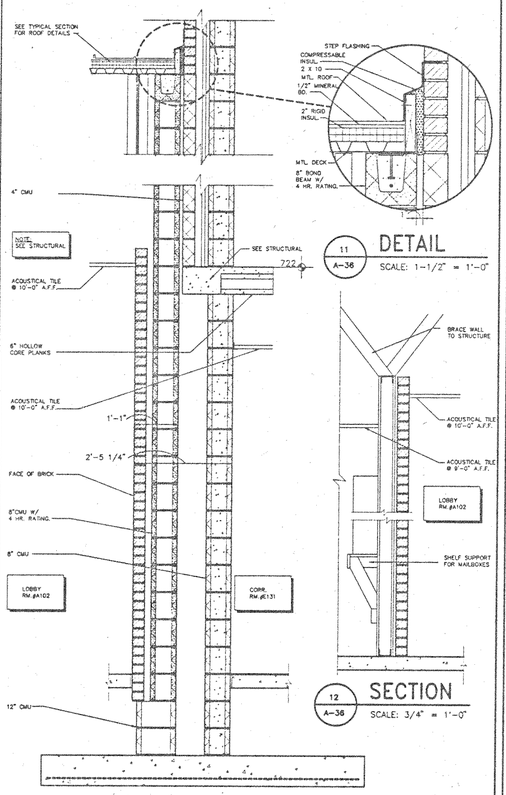

11 A-36 **DETAIL**
SCALE: 1-1/2" = 1'-0"

12 A-36 **SECTION**
SCALE: 3/4" = 1'-0"

10 A-36 **INTERIOR SECTION**
SCALE: 3/4" = 1'-0"

STATE OF ALABAMA — REGISTERED ARCHITECTS

WEST CAMPUS LIVING/LEARNING COMPLEX
ALABAMA A&M UNIVERSITY

SMITH, KRANERT, TOMBLIN & ASSOCIATES, P.C.
A. I. A.
ARCHITECTS
HUNTSVILLE
FLORENCE
ALABAMA

0 4' 8' 12'
REFERENCE SCALE: 1/8" = 1'-0"

JOB NUMBER
94001


LMK 8-21-95
DRAWN BY-CHECKED BY-DATE

REVISIONS


SHEET TITLE
DORMITORY WALL SECTIONS & DETAILS

SHEET NUMBER
A-36
OF 42


F:\DWG\A&M_LIVING\A-36.DWG Thu Aug 17 15:58:04 1995 S K I ARCHITECTS, PC

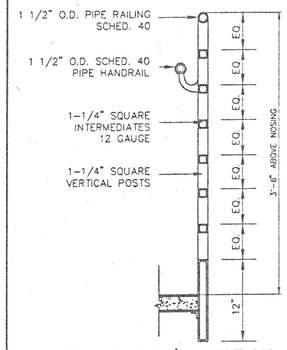


1 A-37 HANDRAIL SECTION
NOT TO SCALE

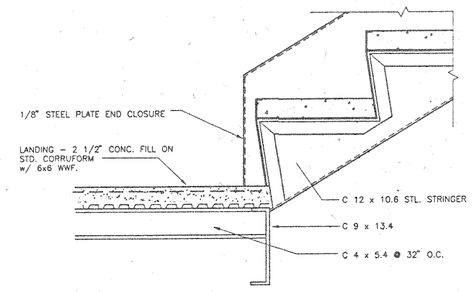


7 A-37 TYP. STAIR RUN DETAIL
NOT TO SCALE

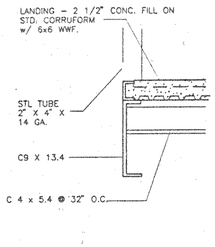


8 A-37 LANDING
NOT TO SCALE

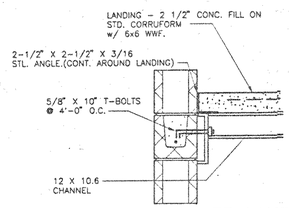


9 A-37 INTERMEDIATE LANDING
NOT TO SCALE

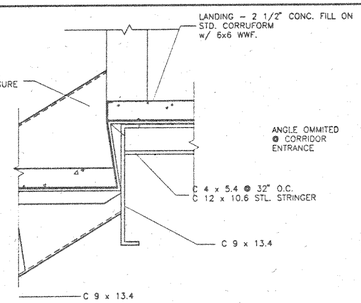


10 A-37 LANDING
NOT TO SCALE

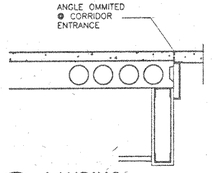


11 A-37 LANDING
NOT TO SCALE

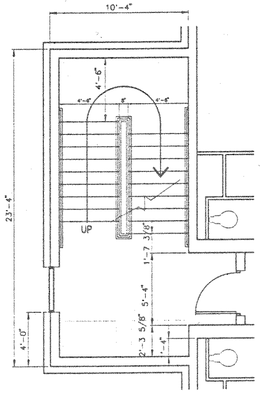


2 A-37 2nd, 3rd, 4th 5th FLOOR STAIR
SCALE: 1/4" = 1'-0"

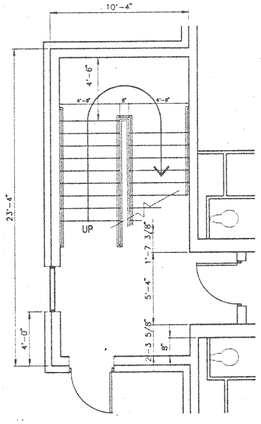


3 A-37 1st FLOOR STAIR
SCALE: 1/4" = 1'-0"

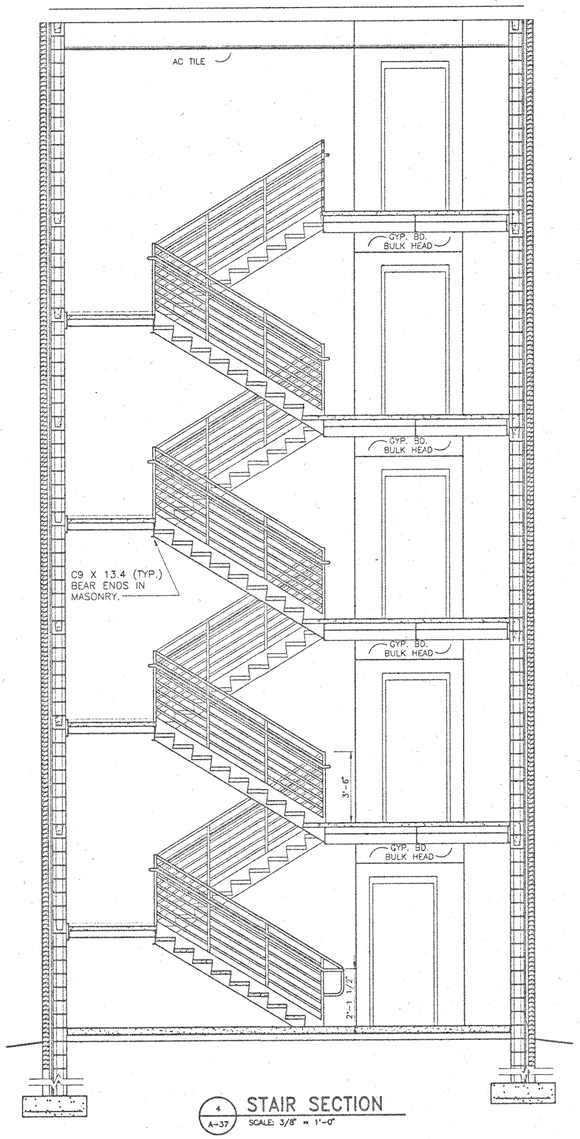


4 A-37 STAIR SECTION
SCALE: 3/8" = 1'-0"

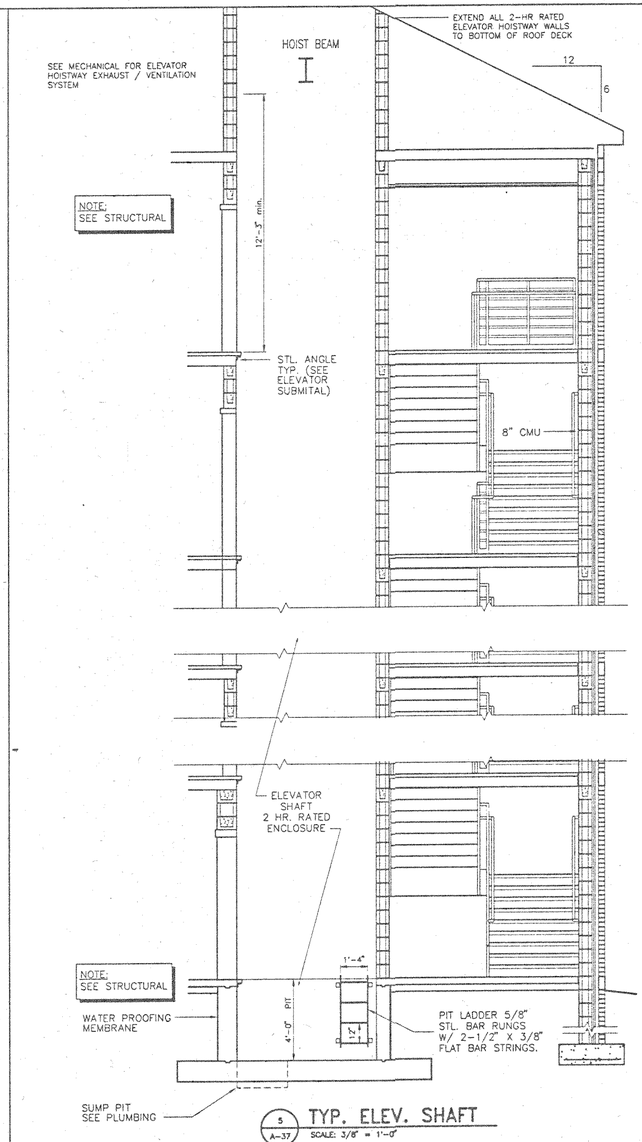


5 A-37 TYP. ELEV. SHAFT
SCALE: 3/8" = 1'-0"

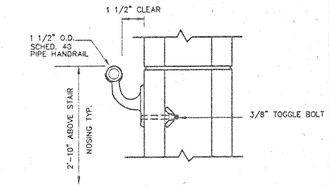

6 A-37 WALL HANDRAIL DETAIL
NOT TO SCALE

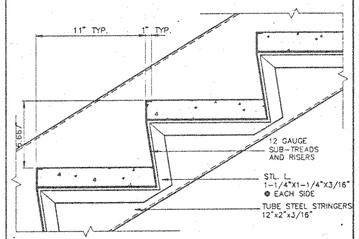

7 A-37 TYP. STAIR RUN DETAIL
NOT TO SCALE

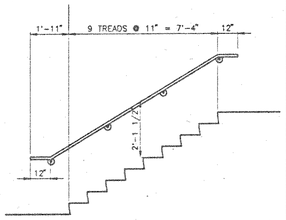

8 A-37 HANDRAIL ELEVATION
SCALE: 1/2" = 1'-0"

SMITH, KRANERT, TOWBLIN & ASSOCIATES
A. I. A.
ARCHITECTS, P.C.
ALABAMA
FLORENCE
HUNTSVILLE

WEST CAMPUS LIVING/LEARNING COMPLEX
ALABAMA A&M UNIVERSITY

0 4' 8' 12'
REFERENCE SCALE: 1/8" = 1'-0"


JOB NUMBER 94001

LHK 8-21-95
DRAWN BY—CHECKED BY—DATE


REVISED

SHEET TITLE
STAIR & ELEVATOR SECTIONS


SHEET NUMBER
A-37
OF 42

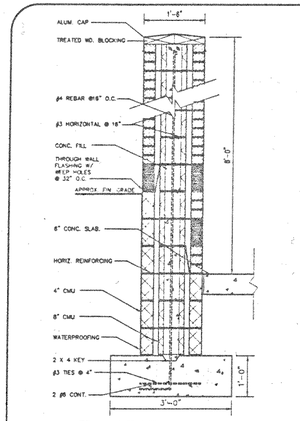


1 A-38 **SECTION**
SCALE: 3/4" = 1'-0"

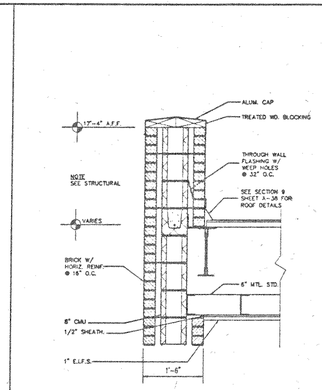


2 A-38 **SECTION**
SCALE: 3/4" = 1'-0"

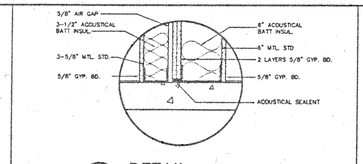


3A A-38 **DETAIL**
SCALE: 1-1/2" = 1'-0"

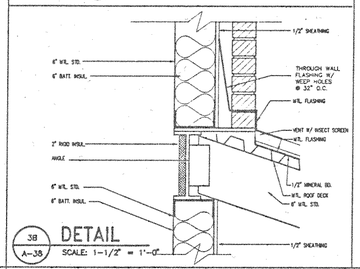


3B A-38 **DETAIL**
SCALE: 1-1/2" = 1'-0"

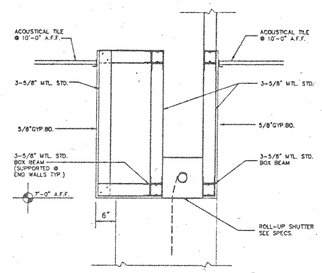


4A A-38 **DETAIL**
SCALE: 3/4" = 1'-0"

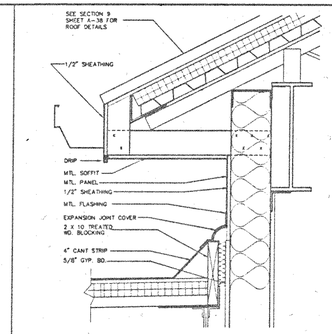


4B A-38 **EXPANSION JNT. DETAIL**
SCALE: 1-1/2" = 1'-0"

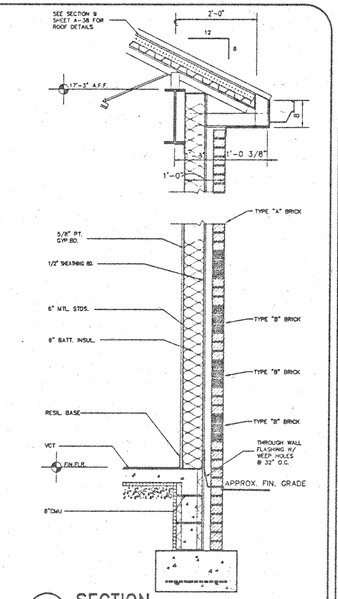

7 A-38 **SECTION**
SCALE: 3/4" = 1'-0"

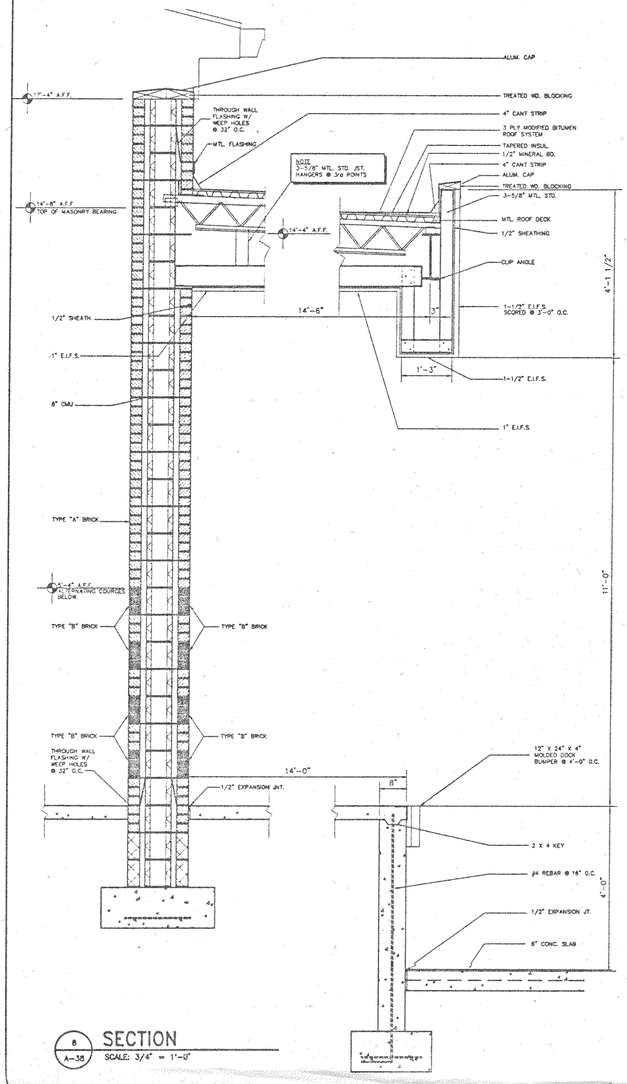


8 A-38 **SECTION**
SCALE: 3/4" = 1'-0"

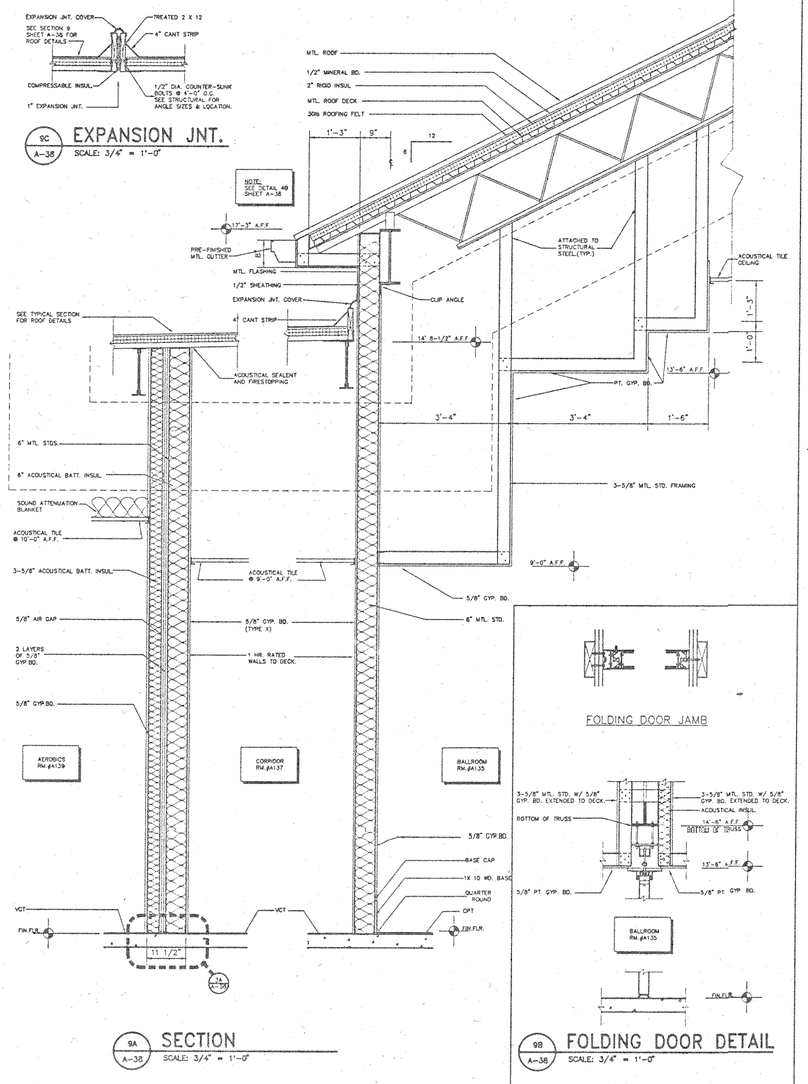

9A A-38 **SECTION**
SCALE: 3/4" = 1'-0"

9B A-38 **FOLDING DOOR DETAIL**
SCALE: 3/4" = 1'-0"

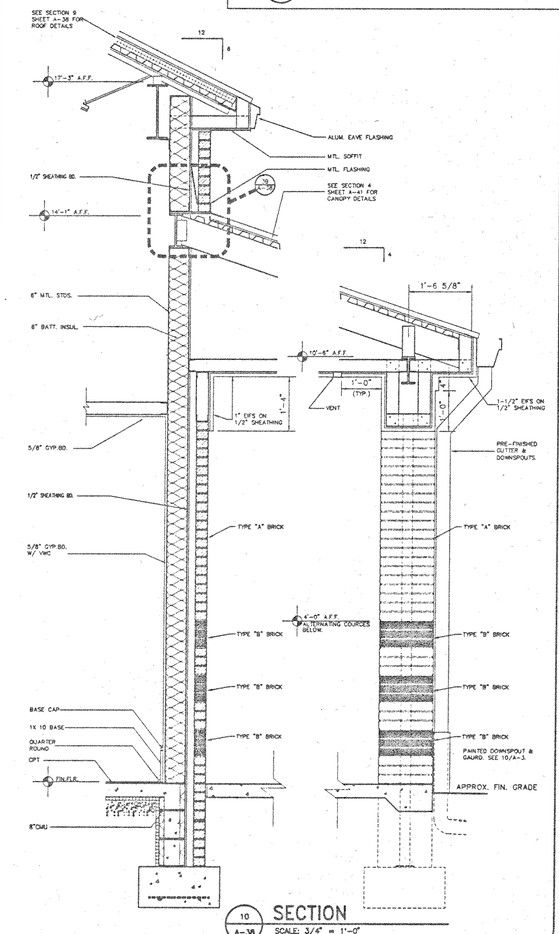

10 A-38 **SECTION**
SCALE: 3/4" = 1'-0"

CAD#:38C3150M4.2 Thu Aug 17 06:13:13 1995 S K T ARCHITECTS, PC

STATE OF ALABAMA — REGISTERED ARCHITECTS — 613 — 180 — 60

WEST CAMPUS LIVING/LEARNING COMPLEX
ALABAMA A&M UNIVERSITY

SMITH, KRANERT, TOMBLIN & ASSOCIATES
ARCHITECTS, P.C.
A. I. A.
HUNTSVILLE
FLORENCE
ALABAMA

0 4" 8" 12"
REFERENCE SCALE: 1/8" = 1'-0"


JOB NUMBER 94001

LHK 8-21-95
DRAWN BY—CHECKED BY—DATE


REVISED

SHEET TITLE
WALL SECTIONS & DETAILS


SHEET NUMBER
A-38
OF 42

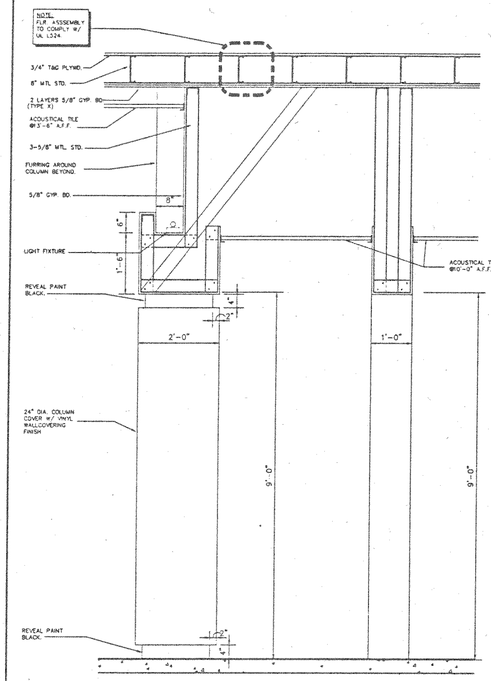


1 SECTION
A-39 SCALE: 3/4" = 1'-0"

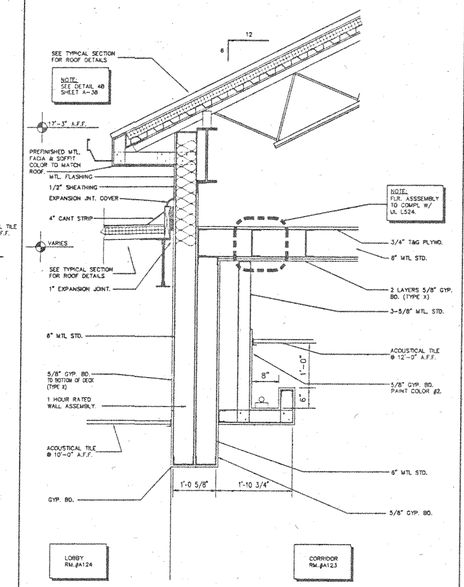


2 SECTION
A-39 SCALE: 3/4" = 1'-0"

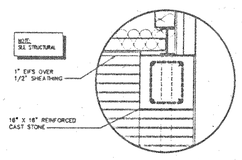


3 LINTEL DETAIL
A-39 SCALE: 3/4" = 1'-0"

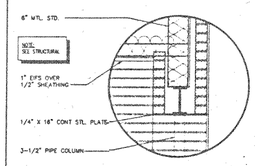


4 LINTEL DETAIL
A-39 SCALE: 3/4" = 1'-0"

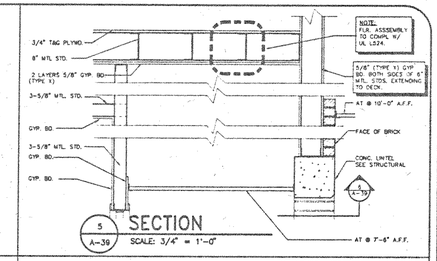


5 SECTION
A-39 SCALE: 3/4" = 1'-0"

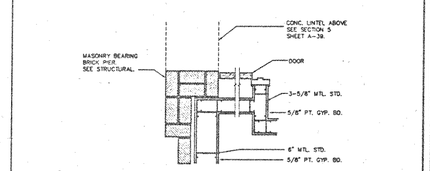

6 DETAIL
A-39 SCALE: 3/4" = 1'-0"

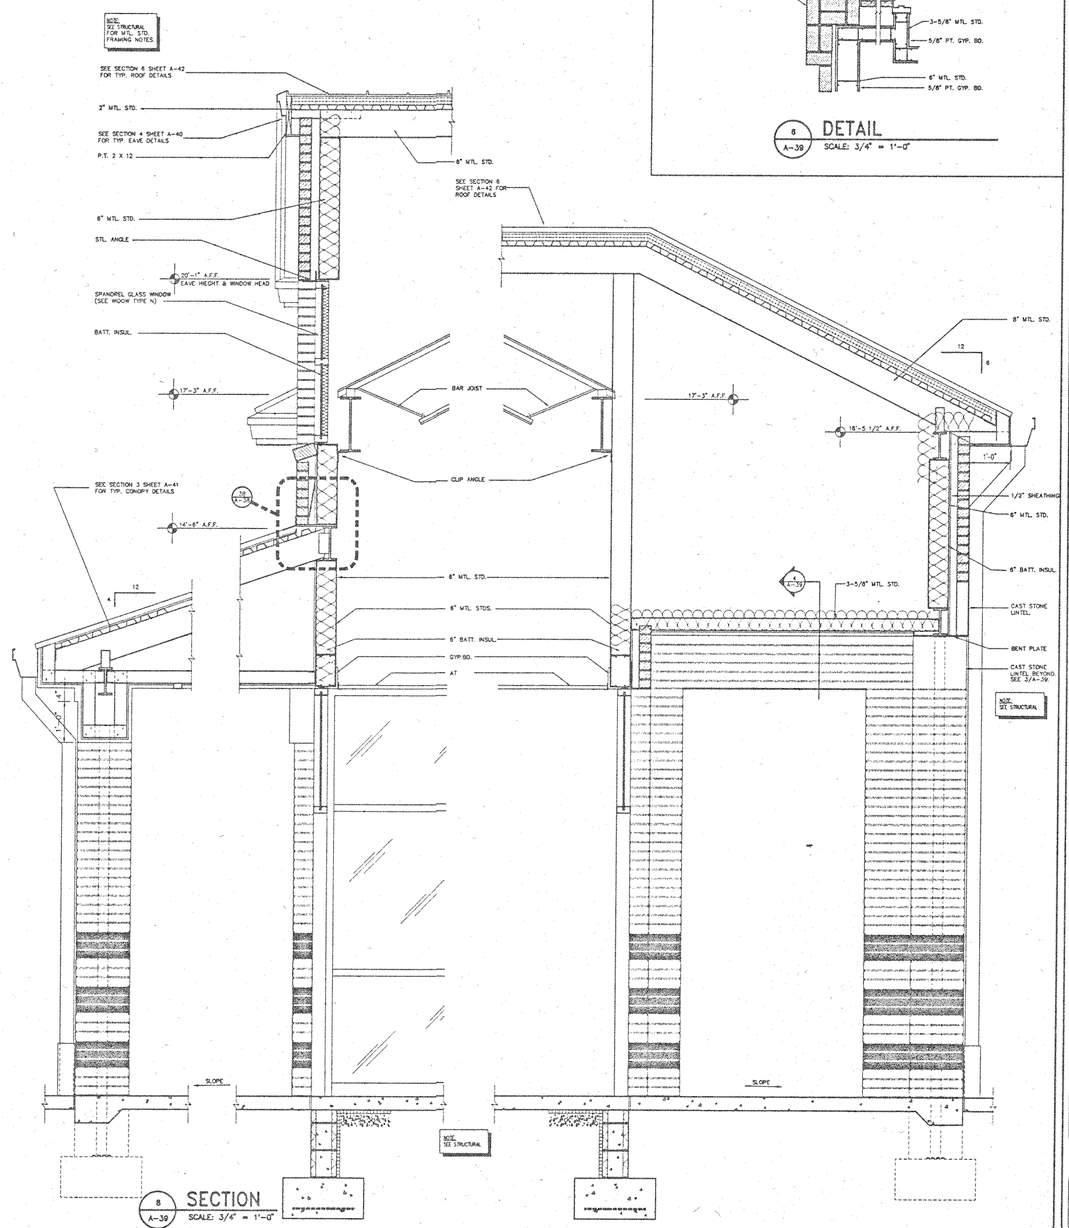

8 SECTION
A-39 SCALE: 3/4" = 1'-0"

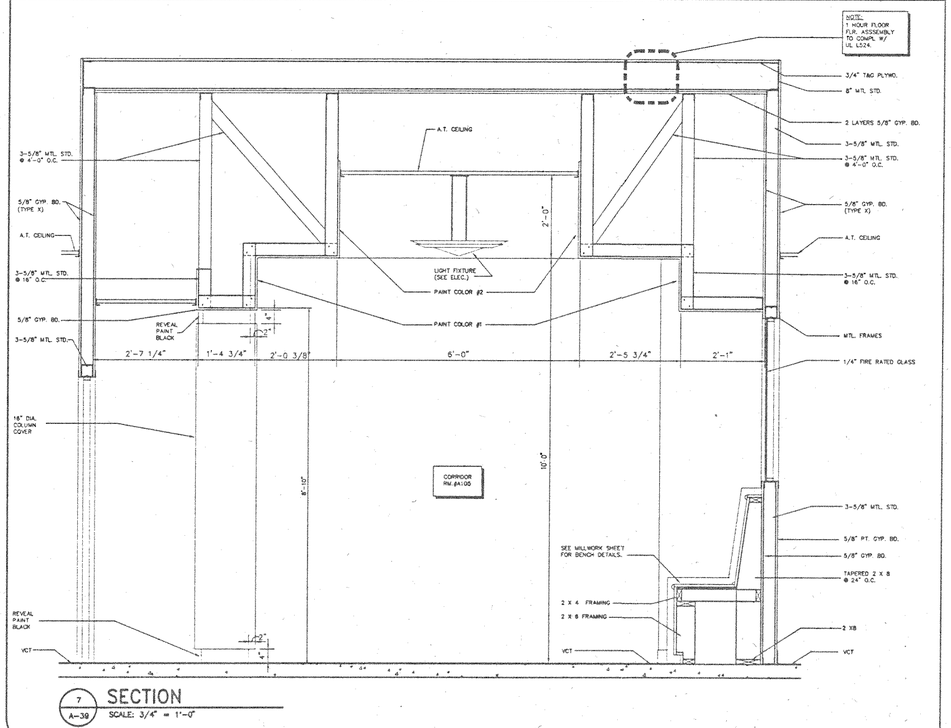

7 SECTION
A-39 SCALE: 3/4" = 1'-0"

STATE OF ALABAMA
REGISTERED ARCHITECT
SMITH, KRANERT, TOMBLIN & ASSOCIATES, A.I.A.
ARCHITECTS, P.C.
FLORENCE, ALABAMA

WEST CAMPUS LIVING/LEARNING COMPLEX
ALABAMA A&M UNIVERSITY

SMITH, KRANERT, TOMBLIN & ASSOCIATES, A.I.A.
ARCHITECTS, P.C.
HUNTSVILLE, ALABAMA


0 4' 8' 12'
REFERENCE SCALE: 1/8" = 1'-0"

JOB NUMBER
94001


LHK 8-21-95
DRAWN BY-CHECKED BY-DATE
REVISED

SHEET TITLE
WALL SECTIONS & DETAILS


SHEET NUMBER
A-39
OF 42

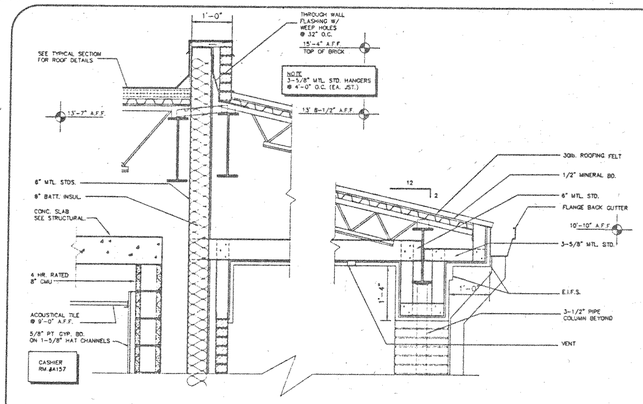


1 A-40 **SECTION**
SCALE: 3/4" = 1'-0"

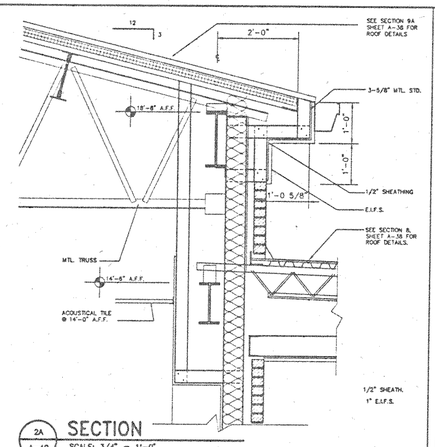


2A A-40 **SECTION**
SCALE: 3/4" = 1'-0"

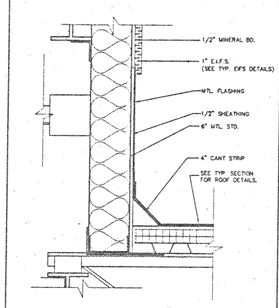


2B A-40 **MTL. FLASHING DETAIL**
SCALE: 1-1/2" = 1'-0"

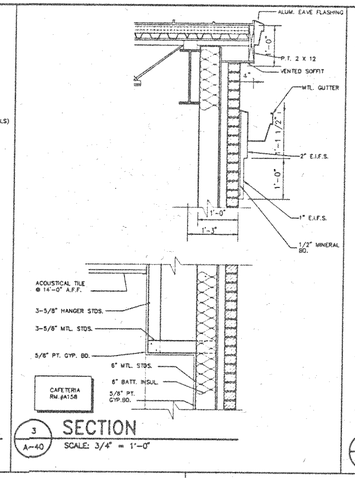


3 A-40 **SECTION**
SCALE: 3/4" = 1'-0"

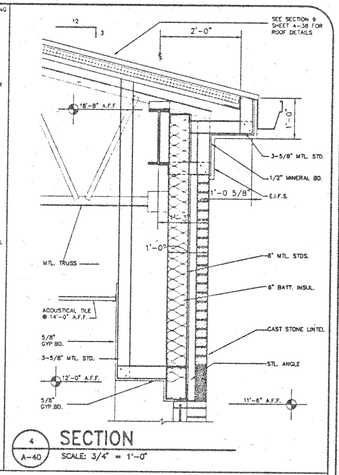


4 A-40 **SECTION**
SCALE: 3/4" = 1'-0"

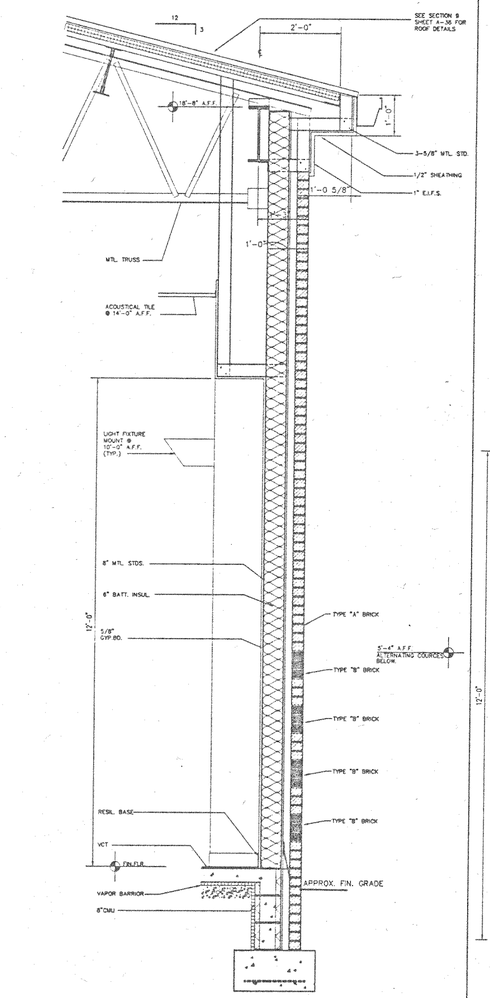


5 A-40 **SECTION**
SCALE: 3/4" = 1'-0"

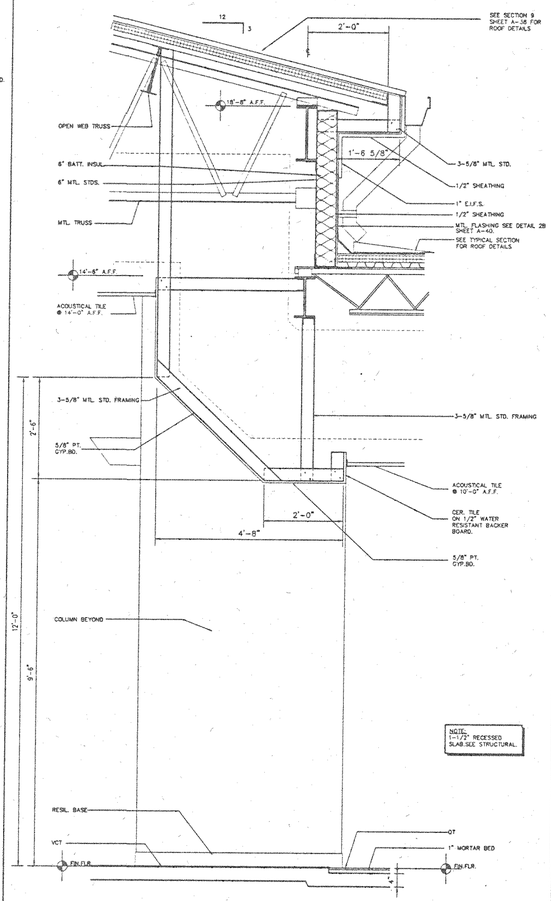

6 A-40 **SECTION**
SCALE: 3/4" = 1'-0"

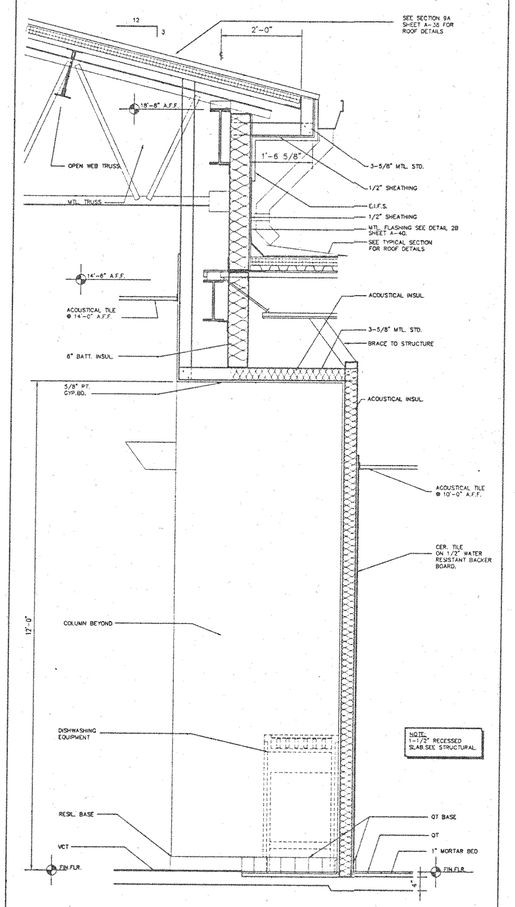

7 A-40 **SECTION**
SCALE: 3/4" = 1'-0"

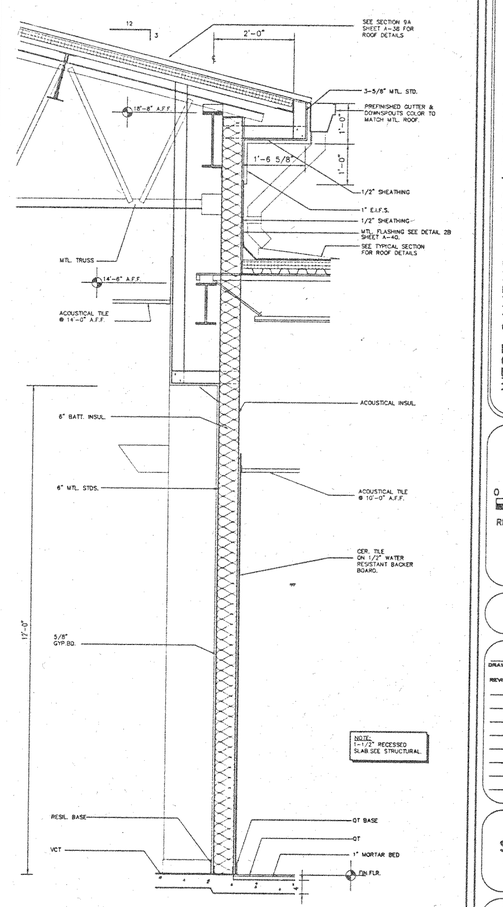

8 A-40 **SECTION**
SCALE: 3/4" = 1'-0"

STATE OF ALABAMA REGISTERED ARCHITECTS

WEST CAMPUS LIVING/LEARNING COMPLEX
ALABAMA A&M UNIVERSITY

SMITH, KRANERT, TOMBLIN & ASSOCIATES
FLORENCE

KRANERT, TOMBLIN A. I. A. ARCHITECTS, P.C. HUNTSVILLE ALABAMA

0 4' 8' 12'
REFERENCE SCALE: 1/8" = 1'-0"

JOB NUMBER 94001


LHK 8-21-95
DRAWN BY—CHECKED BY—DATE

REVISED


SHEET TITLE
WALL SECTIONS & DETAILS

SHEET NUMBER
A-40
OF 42


F:\JOBS\94001\ARCH\SECT.DWG Thu Aug 17 08:51:26 1995 SKT ARCHITECTS, PC

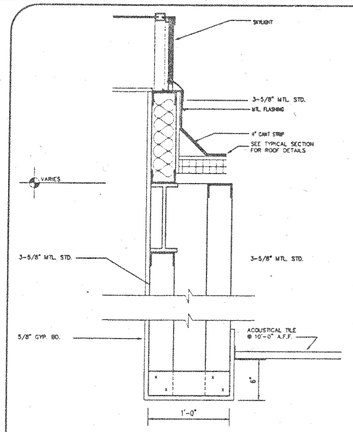


1A A-41 **DETAIL**
SCALE: 1-1/2" = 1'-0"

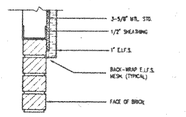


1B A-41 **E.I.F.S. DETAIL**
SCALE: 1-1/2" = 1'-0"

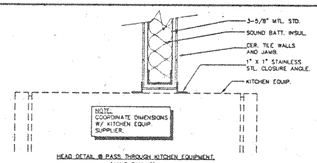


1D A-41 **HEAD DETAIL**
SCALE: 1-1/2" = 1'-0"

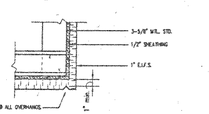


1C A-41 **OVERHANG DETAIL**
SCALE: 1-1/2" = 1'-0"

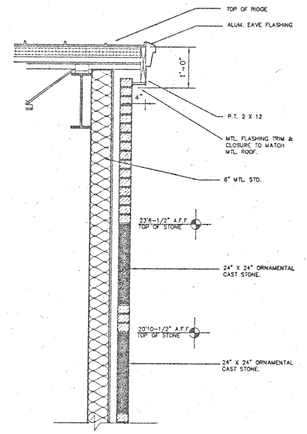


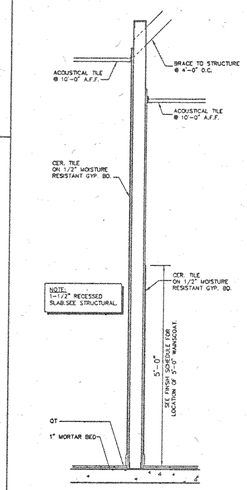


1E A-41 **TYP. KITCH. WALL**
SCALE: 3/4" = 1'-0"

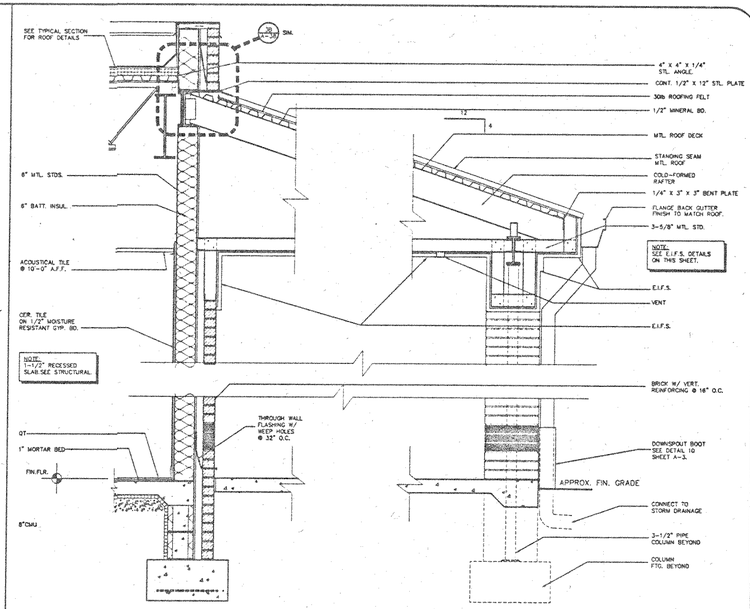


4 A-41 **SECTION**
SCALE: 3/4" = 1'-0"

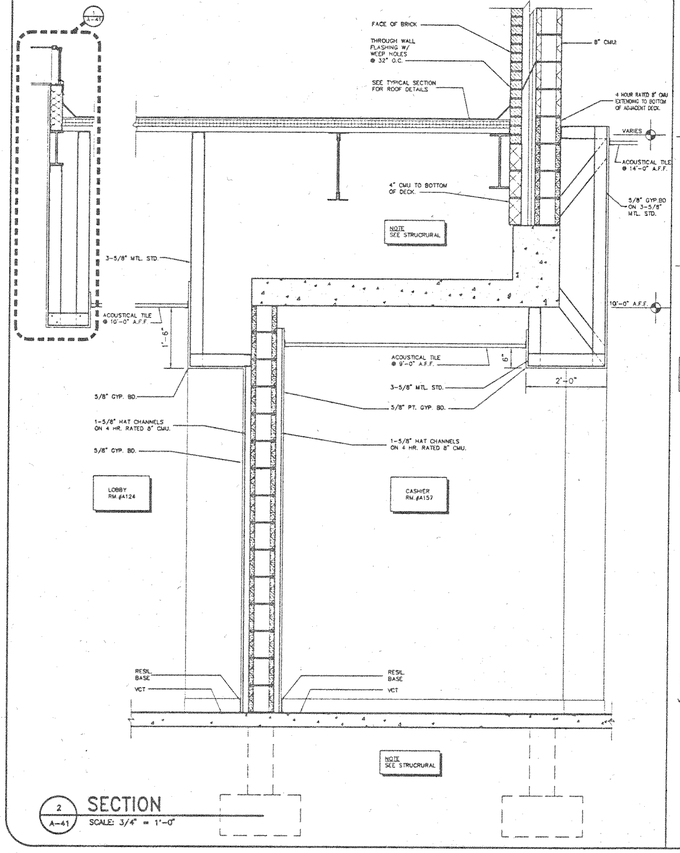


2 A-41 **SECTION**
SCALE: 3/4" = 1'-0"

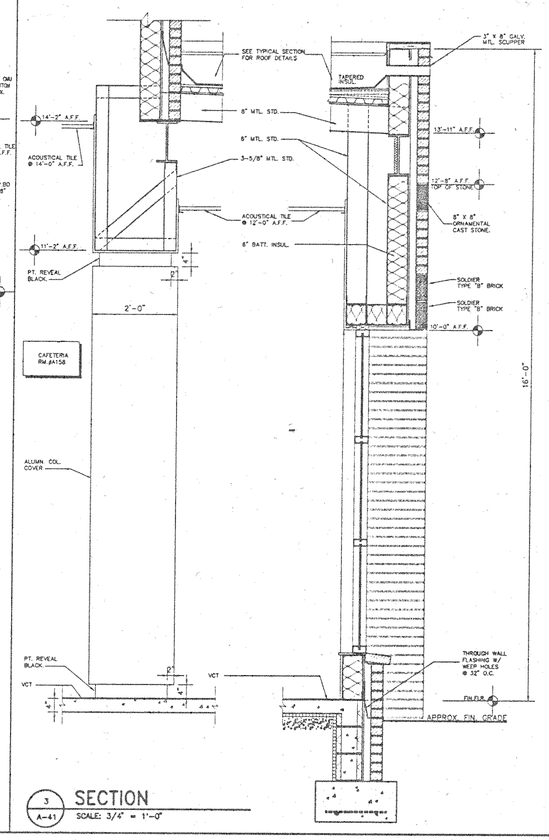

3 A-41 **SECTION**
SCALE: 3/4" = 1'-0"

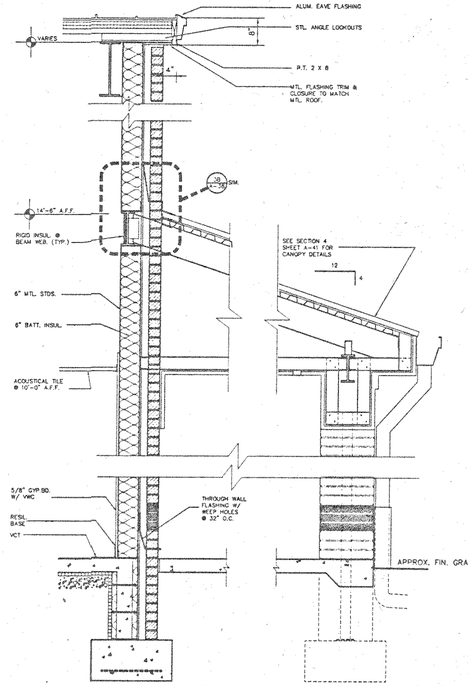

5 A-41 **SECTION**
SCALE: 3/4" = 1'-0"

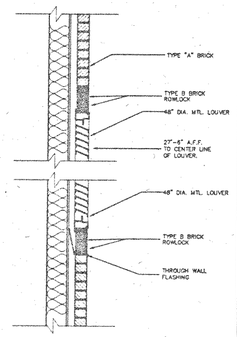

8 A-41 **LOUVER DETAIL**
SCALE: 3/4" = 1'-0"

STATE OF ALABAMA — REGISTERED ARCHITECTS — SMITH, KRANERT, TOMBLIN & ASSOCIATES, A.I.A.

WEST CAMPUS LIVING/LEARNING COMPLEX
ALABAMA A&M UNIVERSITY

SMITH, KRANERT, TOMBLIN & ASSOCIATES, A.I.A.
ARCHITECTS, P.C.
HUNTSVILLE
FLORENCE
ALABAMA

0 4" 8" 12"
REFERENCE SCALE: 1/8" = 1'-0"


JOB NUMBER 94001

LMK 5-21-03
DRAWN BY—CHECKED BY—DATE
REVISED


SHEET TITLE
WALL SECTIONS & DETAILS

SHEET NUMBER
A-41
OF 42


C:\DOCUMENTS AND SETTINGS\LMCKAY\DESKTOP\94001 WALL SECTIONS & DETAILS.DWG Tue Aug 17 10:04:16 2004 SMITH, KRANERT, TOMBLIN & ASSOCIATES, P.C.

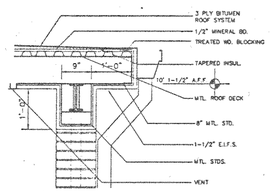


1 A-42 **SECTION**
SCALE: 3/4" = 1'-0"

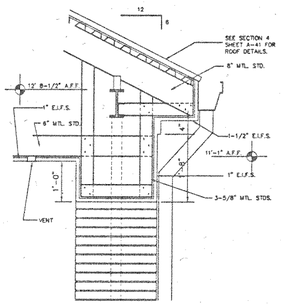

2 A-42 **SECTION**
SCALE: 3/4" = 1'-0"

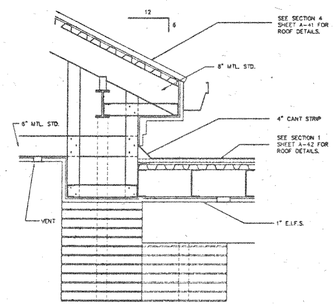


3 A-42 **SECTION**
SCALE: 3/4" = 1'-0"

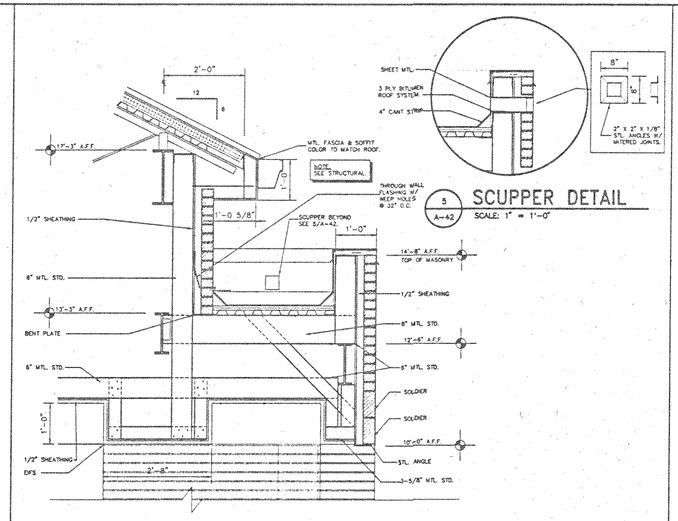


4 A-42 **SECTION**
SCALE: 3/4" = 1'-0"


5 A-42 **SCUPPER DETAIL**
SCALE: 1" = 1'-0"

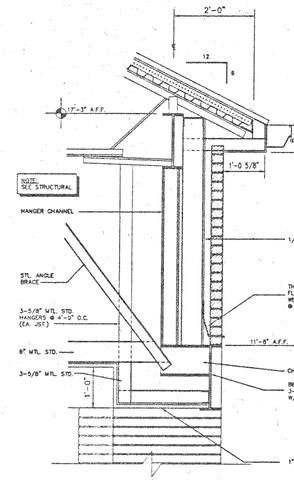


6 A-42 **SECTION**
SCALE: 3/4" = 1'-0"

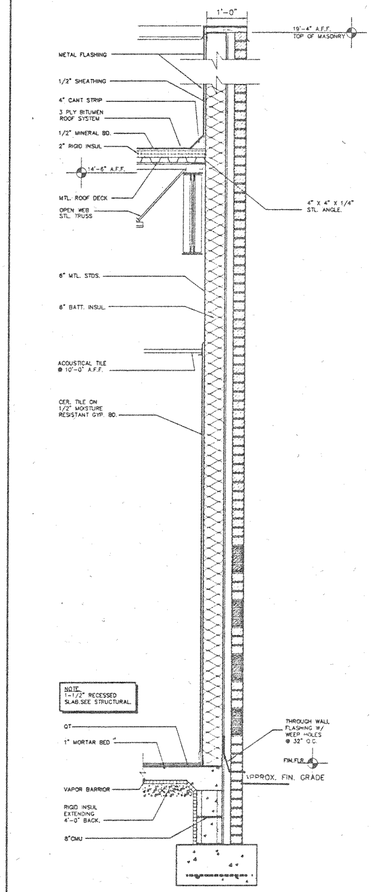


7 A-42 **TYPICAL SECTION**
SCALE: 3/4" = 1'-0"

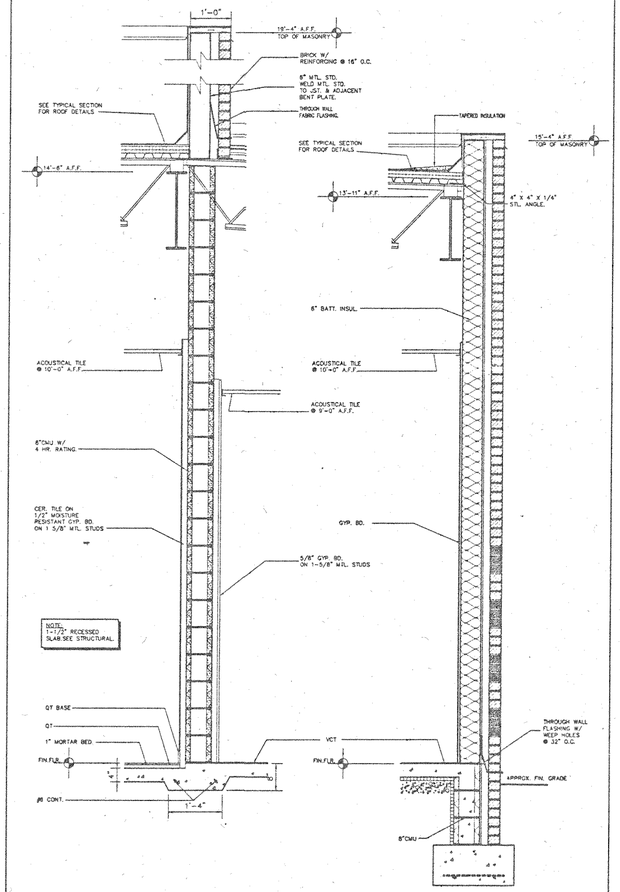

8 A-42 **SECTION**
SCALE: 3/4" = 1'-0"

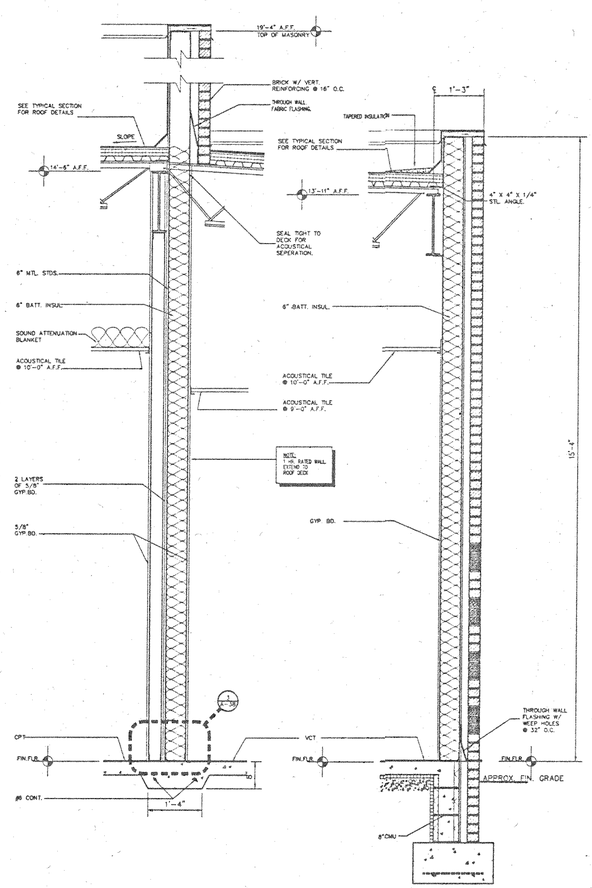

9 A-42 **SECTION**
SCALE: 3/4" = 1'-0"

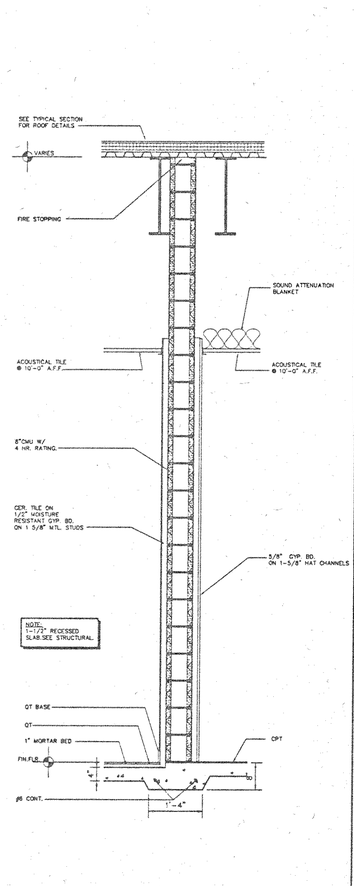

10 A-42 **SECTION**
SCALE: 3/4" = 1'-0"

STATE OF ALABAMA REGISTERED ARCHITECTS

WEST CAMPUS LIVING/LEARNING COMPLEX
ALABAMA A&M UNIVERSITY

SMITH, KRANERT, TOMBLIN & ASSOCIATES, A.I.A.
ARCHITECTS, P.C.
HUNTSVILLE
FLORENCE
ALABAMA

0 4' 8' 12'
REFERENCE SCALE: 1/8" = 1'-0"

JOB NUMBER
94001

JHK 6-21-95
DRAWN BY-CHECKED BY-DATE

REVISED

SHEET TITLE
WALL SECTIONS & DETAILS

SHEET NUMBER
A-42
OF
42

C:\DRAWINGS\WORK\3 Thu Aug 17 21:30:10 1995 S.K.T. ARCHITECTS, P.C.